



SHEET INDEX:

SHEET	SHEET NAME	CONCEPT SET	50% SD SET	100% SCHEMATIC DESIGN	50% DD SET	100% DESIGN DEVELOPMENT		
03 -	LANDSCAPE							
L001	LANDSCAPE TITLE SHEET		*	*	*	*	*	
L100	OVERALL SITE LANDSCAPE REFERENCE PLAN	*	*	*	*	*	*	
L200	SITE LANDSCAPE LAYOUT & SURFACING PLAN					*	*	
L400	OVERALL SITE LANDSCAPE TREE PLANTING PLAN		*	*	*	*	*	
L401	SHRUB/PERENNIAL PLANTING PLAN DETAIL NORTH		*	*	*	*	*	
L402	SHRUB/PERENNIAL PLANTING PLAN DETAIL SOUTH		*	*	*	*	*	
L500	LANDSCAPE DETAILS		*	*	*	*	*	

SURFACE TYPE	GRAPHIC ID
Annual Planting Areas-Garden Mix Blend	
Concrete Pavement	
Golden Alexander Planting Area-Zizia aurea	
Perennial Flowering Pollinator Mix	
Planting Areas	
Rock Mulch #1	
Turfgrass-Irrigated	

SYMBOL	COMMON NAME	SCIENTIFIC NAME
TREES		
Coniferous Tree		
	NORWAY PINE	Pinus resinosa
Deciduous Tree		
	SIENNA GLEN MAPLE	Acer x freemanii (Sienna P11.322)
	THORNLESS HAWTHORN	Crataegus crus-galli var. nemris
	PRINCETON SENTRY GINKGO	Ginkgo biloba Princeton Sentry
	KENTUCKY ESPRESSO COFFEETREE	Gymnocladus dioica Espresso-JFS
	AMUR SUMMERTIME MAACKIA	Maackia amurensis 'Summertime'
	CRIMSON SPIRE OAK	Quercus alba x Quercus robur (P90.03)
	SWAMP WHITE OAK	Quercus bicolor P90.02 and P90.03
	REDMOND LINDEN	Tilia americana 'Redmond'
	PATRIOT ELM	Ulmus 'Patriot'
EXISTING TREES (TO REMAIN)		
	EXISTING TREES (SEE CIVIL)	- Reviewed for compliance with City of Portland Tree Ordinance

APPROVED

Approval Date: 04/04/24
Approved By: Tie Anderson
File #: SPR23-079985 22660 SUMMIT
AVE LIST Tunnahs Arena



CONSULTANTS



PROJECT INFORMATION

**LEE & PENNY
ANDERSON
MULTIPURPOSE
ARENA**

2260 SUMMIT AVE
ST. PAUL, MN 55105

I hereby certify that this plan, specification or report was prepared by me or under my direct supervision and that I am a duly Licensed Landscape Architect under the laws of the state of Minnesota

Name VCB
JUSTIN C. BAGGENSTOSS

REGISTRATION NO.	DATE
LA 52753	01/19/2024

© 2023 RYAN A+E, INC.

DRAWN BY	CHECKED BY
JCB	JCB
JOB NO.	DATE
701480	01/19/2024

ISSUE RECORD		
ISSUE #	DATE	DESCRIPTION
1	03/08/2023	CONCEPT DESIGN
2	06/22/2023	50% SCHEMATIC DESIGN
3	08/25/2023	100% SCHEMATIC DESIGN
4	11/03/2023	50 % DESIGN DEVELOPMENT
DD	01/19/2024	100% DESIGN DEVELOPMENT

100% DD SET


01/19/2024

LANDSCAPE
TITLE SHEET

L001

SEE CALL OUT 2/L200 FOR ENLARGED PLAN FOR RELOCATED SEMINARY MONUMENT

BFE=847.9
CEE=863.6

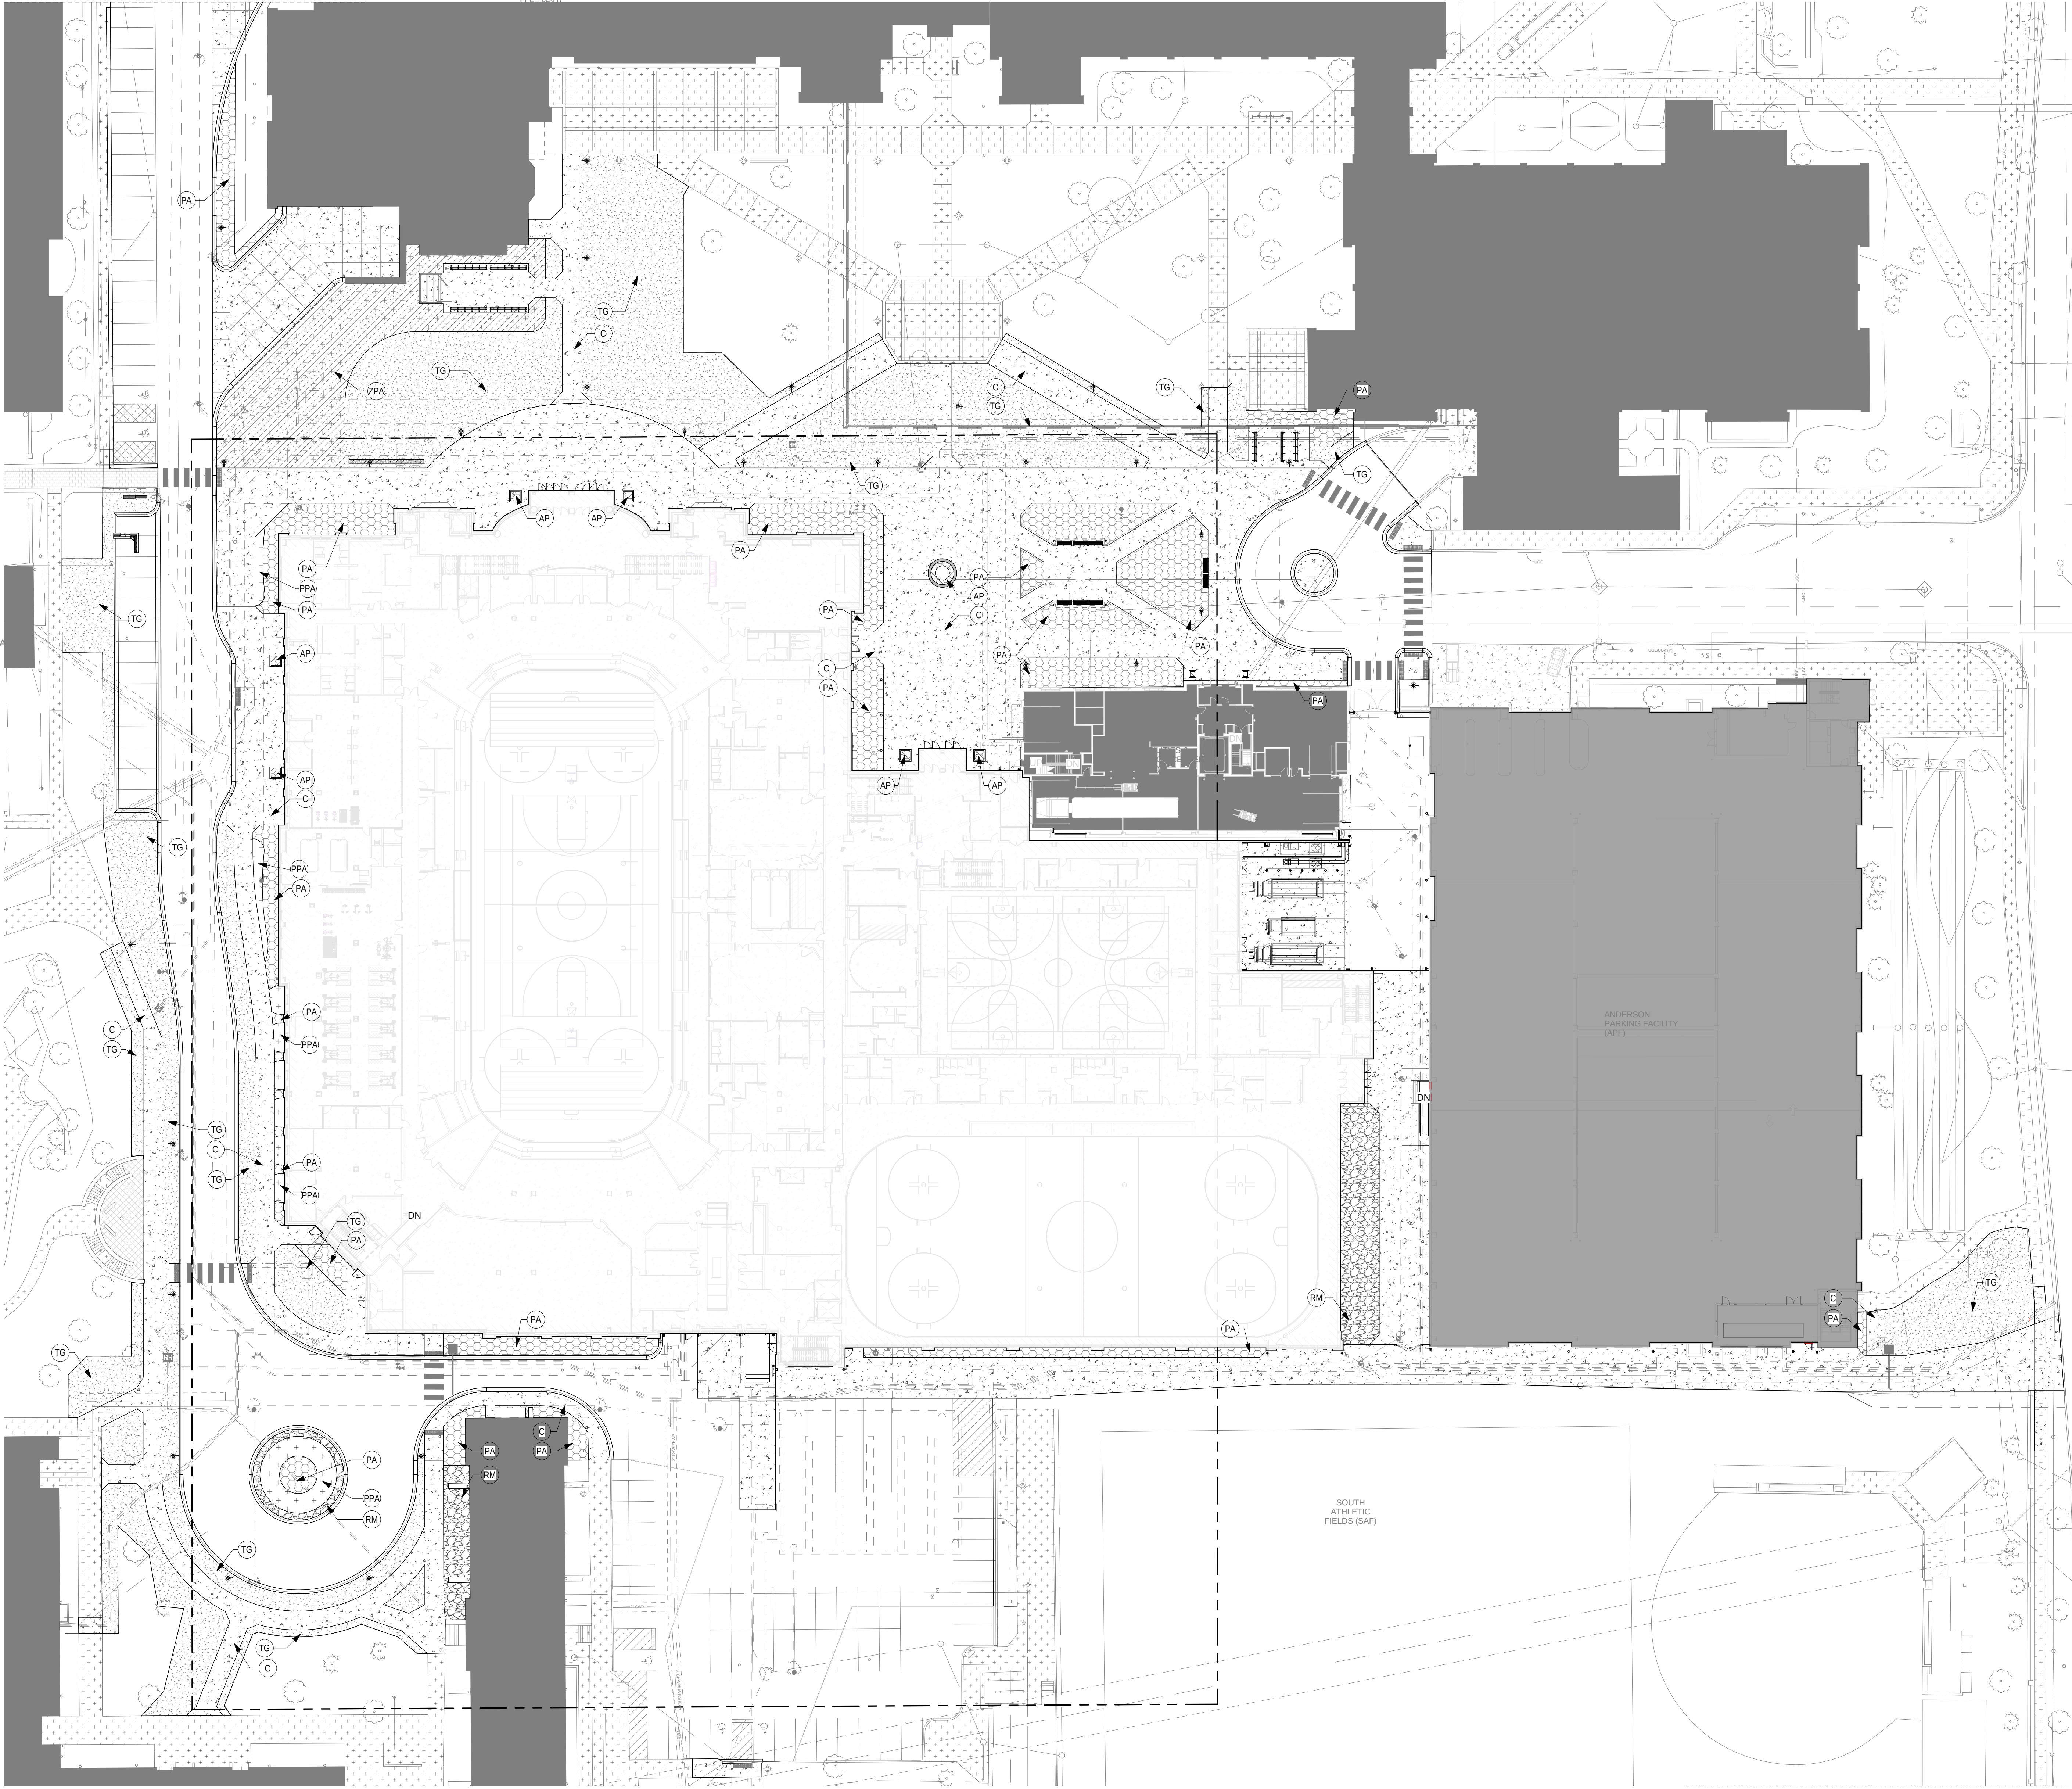


SEE CALL OUT 3/L200 FOR ENLARGED PLAN FOR IMPROVEMENTS AT THE INTERSECTION OF GOODRICH AVE AND CRETIN PED BUMP OUTS

SURFACE TREATMENT SCHEDULE

SURFACE TYPE	GRAPHIC ID	KEYNOTE ID (SEE LAYOUT & SURFACING PLAN)	AREA
Annual Planting Areas Garden Mix Blend		AP	152 SF
Concrete Pavement		C	60696 SF
Golden Alexander Planting Area-Zizia aurea		ZPA	4774 SF
Perennial Flowering Pollinator Mix		PPA	1238 SF
Planting Areas		PA	10715 SF
Rock Mulch #1		RM	2691 SF
Turfgrass-Irrigated		TG	30429 SF
Turfgrass-Sodded (off-site)		TGS	492 SF
			111187 SF



RYAN A+E, INC.
533 South Third Street, Suite 100
Minneapolis, MN 55415
612-492-4000 tel
612-492-3000 fax
WWW.RYANCOMPANIES.COM

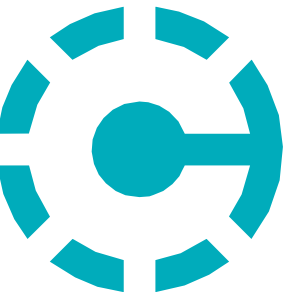

CRAWFORD ARCHITECTS, INC.
1801 McGee Street, Suite 200
Kansas City, MO 66210
816-421-2640 tel
816-421-2650 fax
WWW.CRAWFORDARCH.COM

OWNER



University of St. Thomas
St. Paul, MN

CONSULTANTS



MEYER HNSON
STRUCTURAL DESIGN + ENGINEERING

PROJECT INFORMATION

LEE & PENNY
ANDERSON
MULTIPURPOSE
ARENA

2260 SUMMIT AVE
ST. PAUL, MN 55105

I hereby certify that this plan, specification or report was prepared by me or under my direct supervision and that I am a duly Licensed Landscape Architect under the laws of the state of Minnesota

Name
JUSTIN C. BAGGENSTOSS

REGISTRATION NO. DATE
LA 52753 01/19/2024

© 2023 RYAN A+E, INC.

DRAWN BY CHECKED BY
JCB JCB
JOB NO. DATE
701480 01/19/2024

ISSUE RECORD		
ISSUE #	DATE	DESCRIPTION
DD	01/19/2024	100% DESIGN DEVELOPMENT

100% DD SET

01/19/2024

SITE LANDSCAPE
LAYOUT &
SURFACING
PLAN


L200

1 OVERALL SITE LANDSCAPE LAYOUT & SURFACING PLAN
L200 1" = 30'-0"

3 GOODRICH AVE. PED BUMP OUT LANDSCAPE IMPROVEMENTS
L200 1" = 20'-0"

APPROVED

These plans have been reviewed for compliance with City codes, ordinances and policies. Plans are approved for use by the City of St. Paul, Minnesota, subject to the City's approval of the plans by the City Engineer. Plans shall be subject to inspection and approval by the City Engineer.

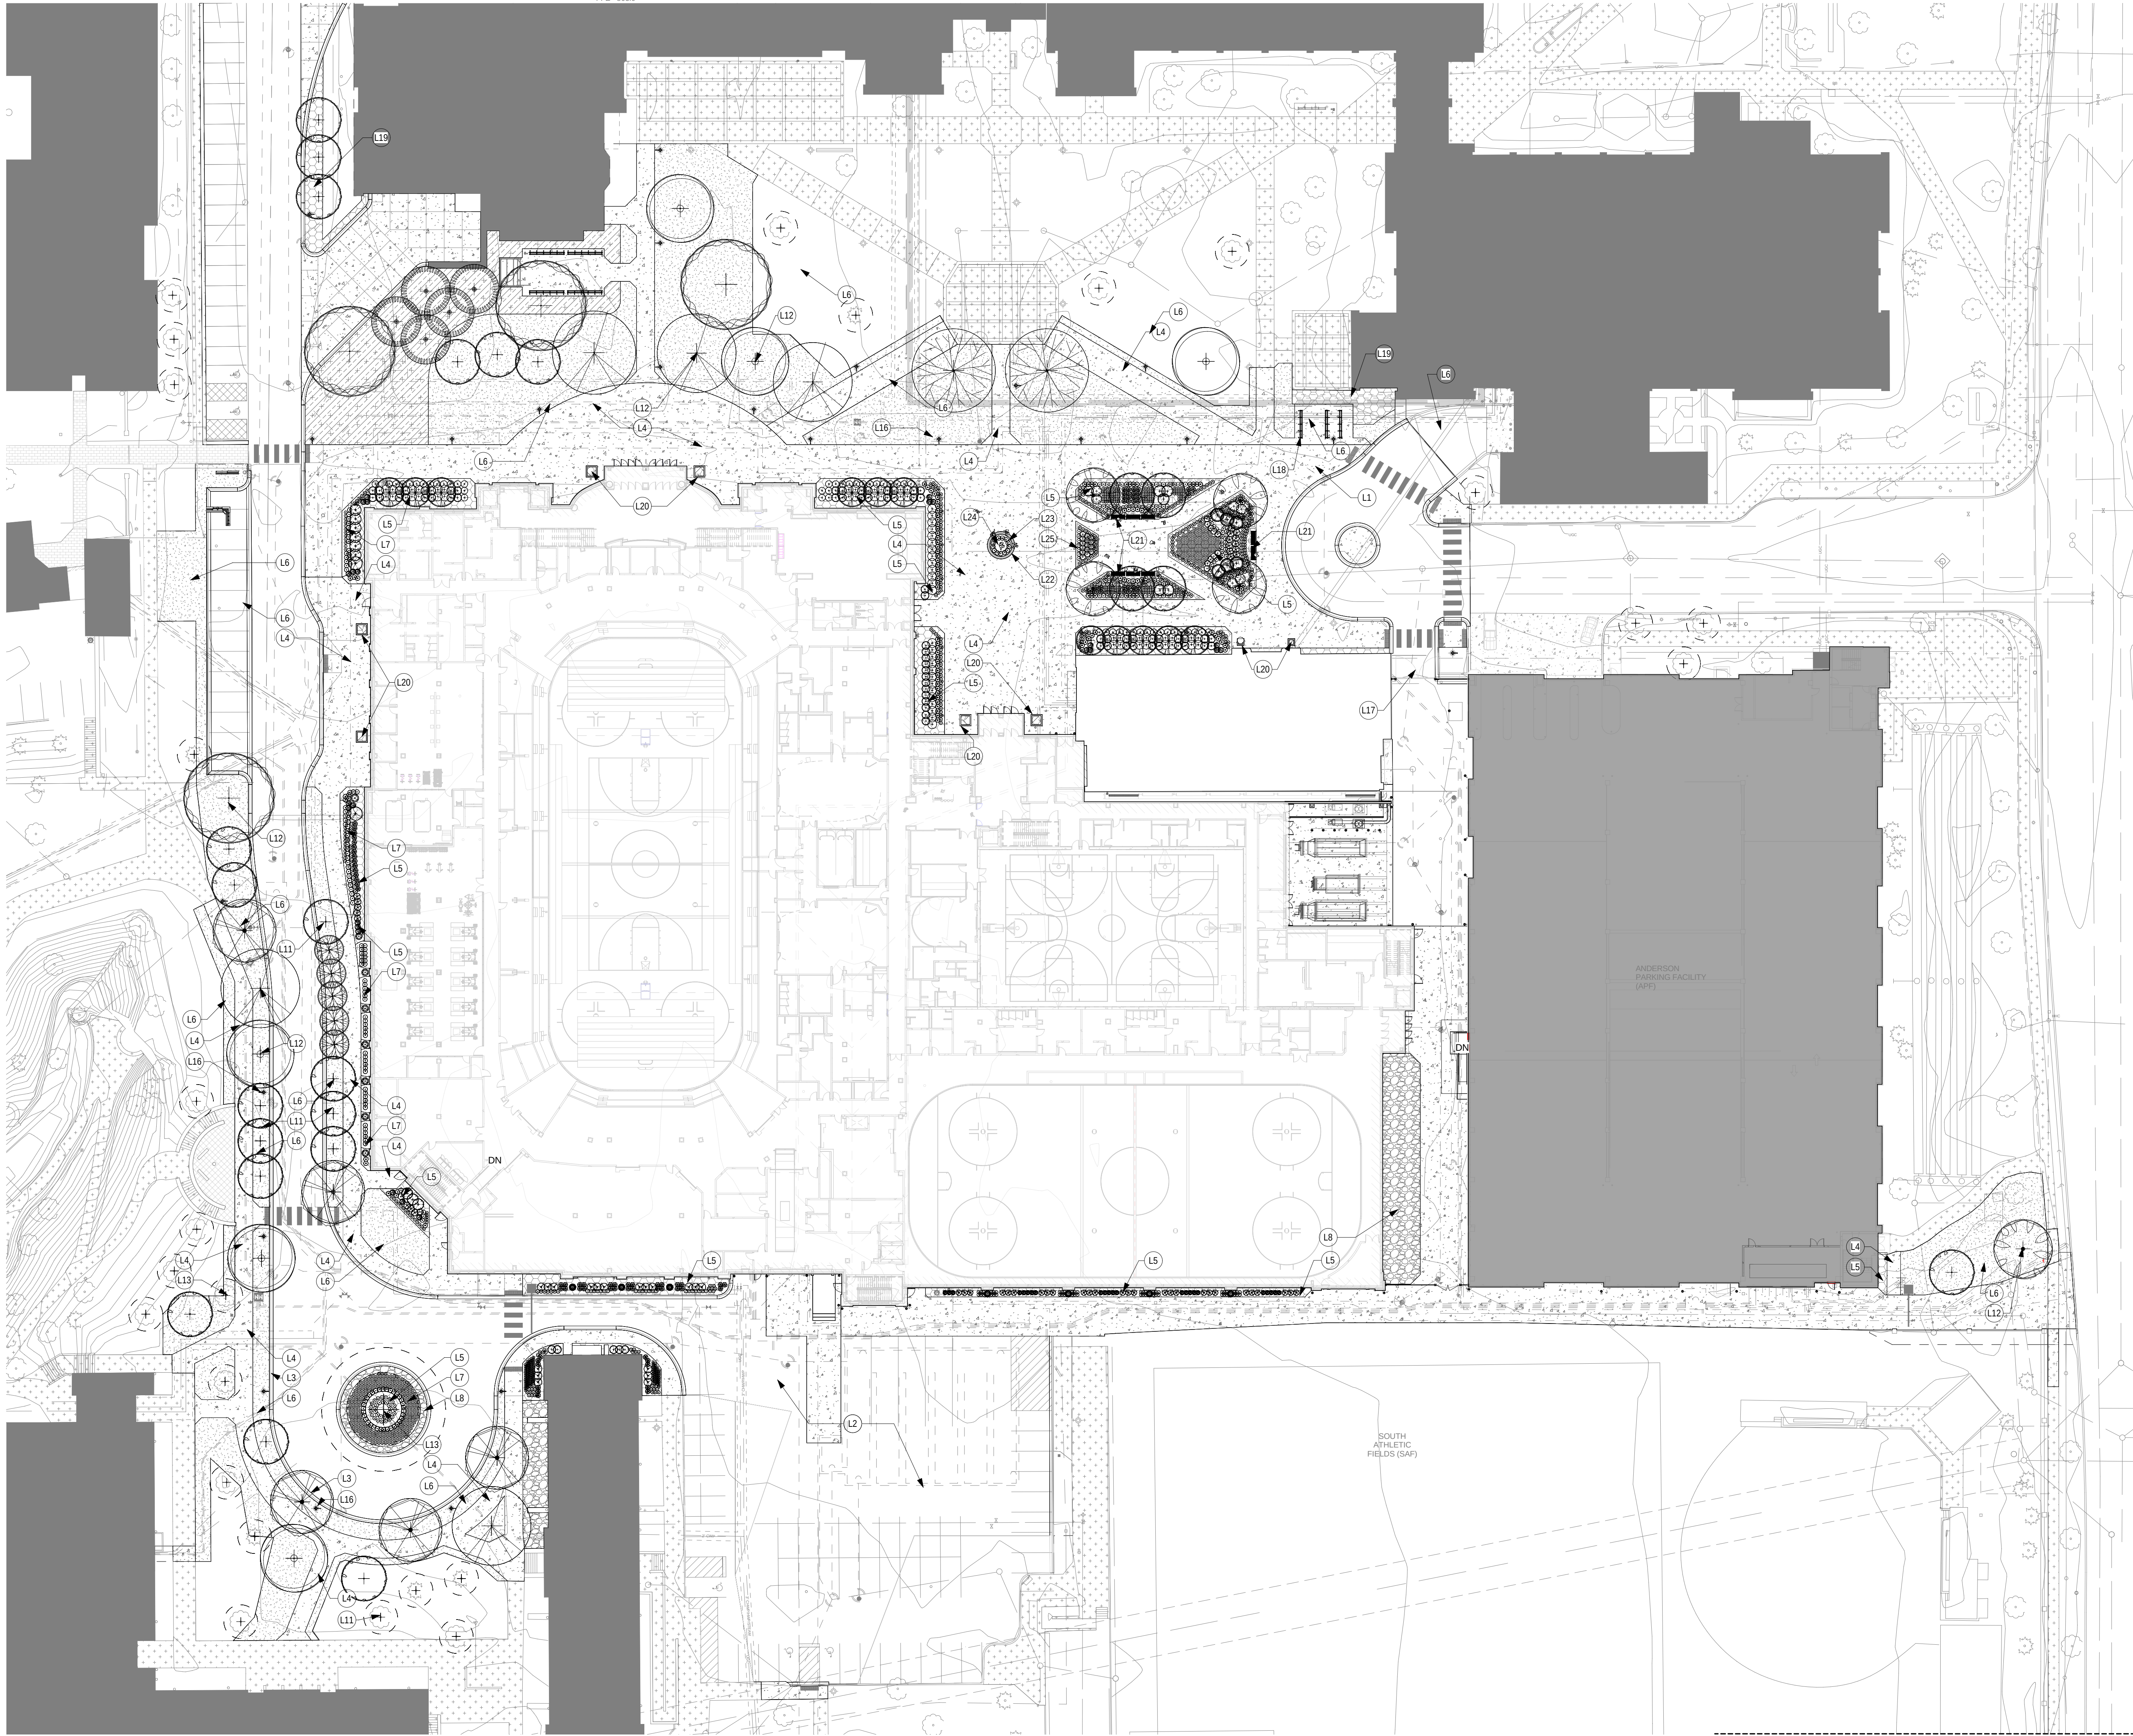

1 OVERALL SITE LANDSCAPE REFERENCE PLAN
1/32" = 1'-0"

GENERAL NOTES

KEYNOTE LEGEND


- L1 CONCRETE DRIVES; (SEE CIVIL)
L2 UNDERGROUND STORMWATER MANAGEMENT; (SEE CIVIL)
L3 CURB/GUTTER; (SEE CIVIL)
L4 SURFACE TREATMENT: CONCRETE, TYP.; JOINTING PER PLANS
L5 SURFACE TREATMENT: AT-GRADE PLANTING AREAS W/MIX OF SHRUBS AND NATIVE PERENNIALS; MASS SHRUB BEDS TO RECEIVE 1.5" BRYAN RED ROCK W/FABRIC UNDERLAYMENT; MASS PERENNIAL BEDS TO RECEIVE HARDWOOD MULCH-GERTENS B531 SUPER FINE PINE BARK; 4" DEPTH;
L6 SURFACE TREATMENT: TURFGRASS; IRRIGATED;
L7 SURFACE TREATMENT: POLLINATOR PERENNIAL PLANTINGS W/HARDWOOD MULCH-GERTENS B531 SUPER FINE PINE BARK; 4" DEPTH;
L8 SURFACE TREATMENT: ROCK MULCH; 1.5" BRYAN RED ROCK W/FABRIC UNDERLAYMENT;
L11 BOULEVARD W/STREET TREE PLANTINGS PROVIDE MULCH RINGS AT ALL TREES-HARDWOOD MULCH-GERTENS B531 SUPER FINE PINE BARK; 4" DEPTH;
L12 PROPOSED TREES;
L13 EXISTING TREES; (TO REMAIN);
L16 PROPOSED POLE LIGHTING; (SEE CIVIL);
L17 FENCING W/GATED ACCESS;
L18 BIKE RACKS; PER UNIVERSITY STANDARDS; (SEE DETAIL 2L500)
L19 REMOVE EXISTING LANDSCAPE/HARDSCAPE SURFACE TREATMENTS, INCLUDING ANY VEGETATION, AND REPLACE SAME AS;
L20 MOVEABLE PLANTERS W/PLANTINGS; (BY OWNER);
L21 BENCH SEATING; PER UNIVERSITY STANDARDS; BY OWNER;
L22 SEAT WALL; KASOTA STONE WALL BLOCK W/DECORATIVE CAP; STONE TO MATCH BUILDING;
L23 ANNUAL PLANTINGS; (BY OWNER);
L24 STATUE; PROVIDE CONCRETE CONCRETE PEDESTAL; STATUE BY OTHERS;
L25 ALTERNATE: PLANTER CURB WALLS; CIP CONCRETE; 6" X 8" W WITH CHAMFERED EDGES;

SURFACE TREATMENT SCHEDULE

SURFACE TYPE	GRAPHIC ID	KEYNOTE ID (SEE LAYOUT & SURFACING PLAN)	AREA
Annual Planting Areas-Garden Mix Blend		AP	152 SF
Concrete Pavement		C	60696 SF
Golden Alexander Planting Area-Zizia aurea		ZPA	4774 SF
Perennial Flowering Pollinator Mix		PPA	1238 SF
Planting Areas		PA	10715 SF
Rock Mulch #1		RM	2691 SF
Turfgrass-irrigated		TG	30429 SF
Turfgrass-Sodded (Off-site)		TGS	492 SF
			111187 SF



RYAN A+E, INC.
533 South Third Street, Suite 100
Minneapolis, MN 55415
612-492-4000 tel
612-492-3000 fax
WWW.RYANCOMPANIES.COM

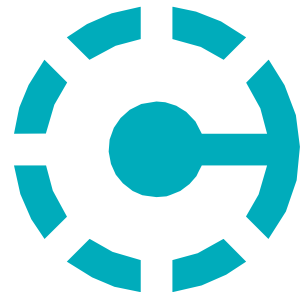

CRAWFORD ARCHITECTS, INC.
1801 McGee Street, Suite 200
Kansas City, MO 66210
816-421-2640 tel
816-421-2650 fax
WWW.CRAWFORDARCH.COM

OWNER



University of St. Paul
St. Paul, MN

CONSULTANTS



MEYEF HNSON
STRUCTURAL DESIGN + ENGINEERING

PROJECT INFORMATION

LEE & PENNY
ANDERSON
MULTIPURPOSE
ARENA

2260 SUMMIT AVE
ST. PAUL, MN 55105

I hereby certify that this plan, specification or report was prepared by me or under my direct supervision and that I am a duly Licensed Landscape Architect under the laws of the state of Minnesota

Name
JUSTIN C. BAGGENSTOSS

REGISTRATION NO. DATE
LA 52753 01/19/2024

© 2023 RYAN A+E, INC.

DRAWN BY CHECKED BY
JCB JCB
JOB NO. DATE
701480 01/19/2024

ISSUE RECORD


ISSUE #	DATE	DESCRIPTION
1	03/08/2023	CONCEPT DESIGN
2	06/22/2023	50% SCHEMATIC DESIGN
3	08/25/2023	100% SCHEMATIC DESIGN
4	11/03/2023	50% DESIGN DEVELOPMENT
DD	01/19/2024	100% DESIGN DEVELOPMENT

100% DD SET

01/19/2024

OVERALL SITE
LANDSCAPE
REFERENCE
PLAN

L100

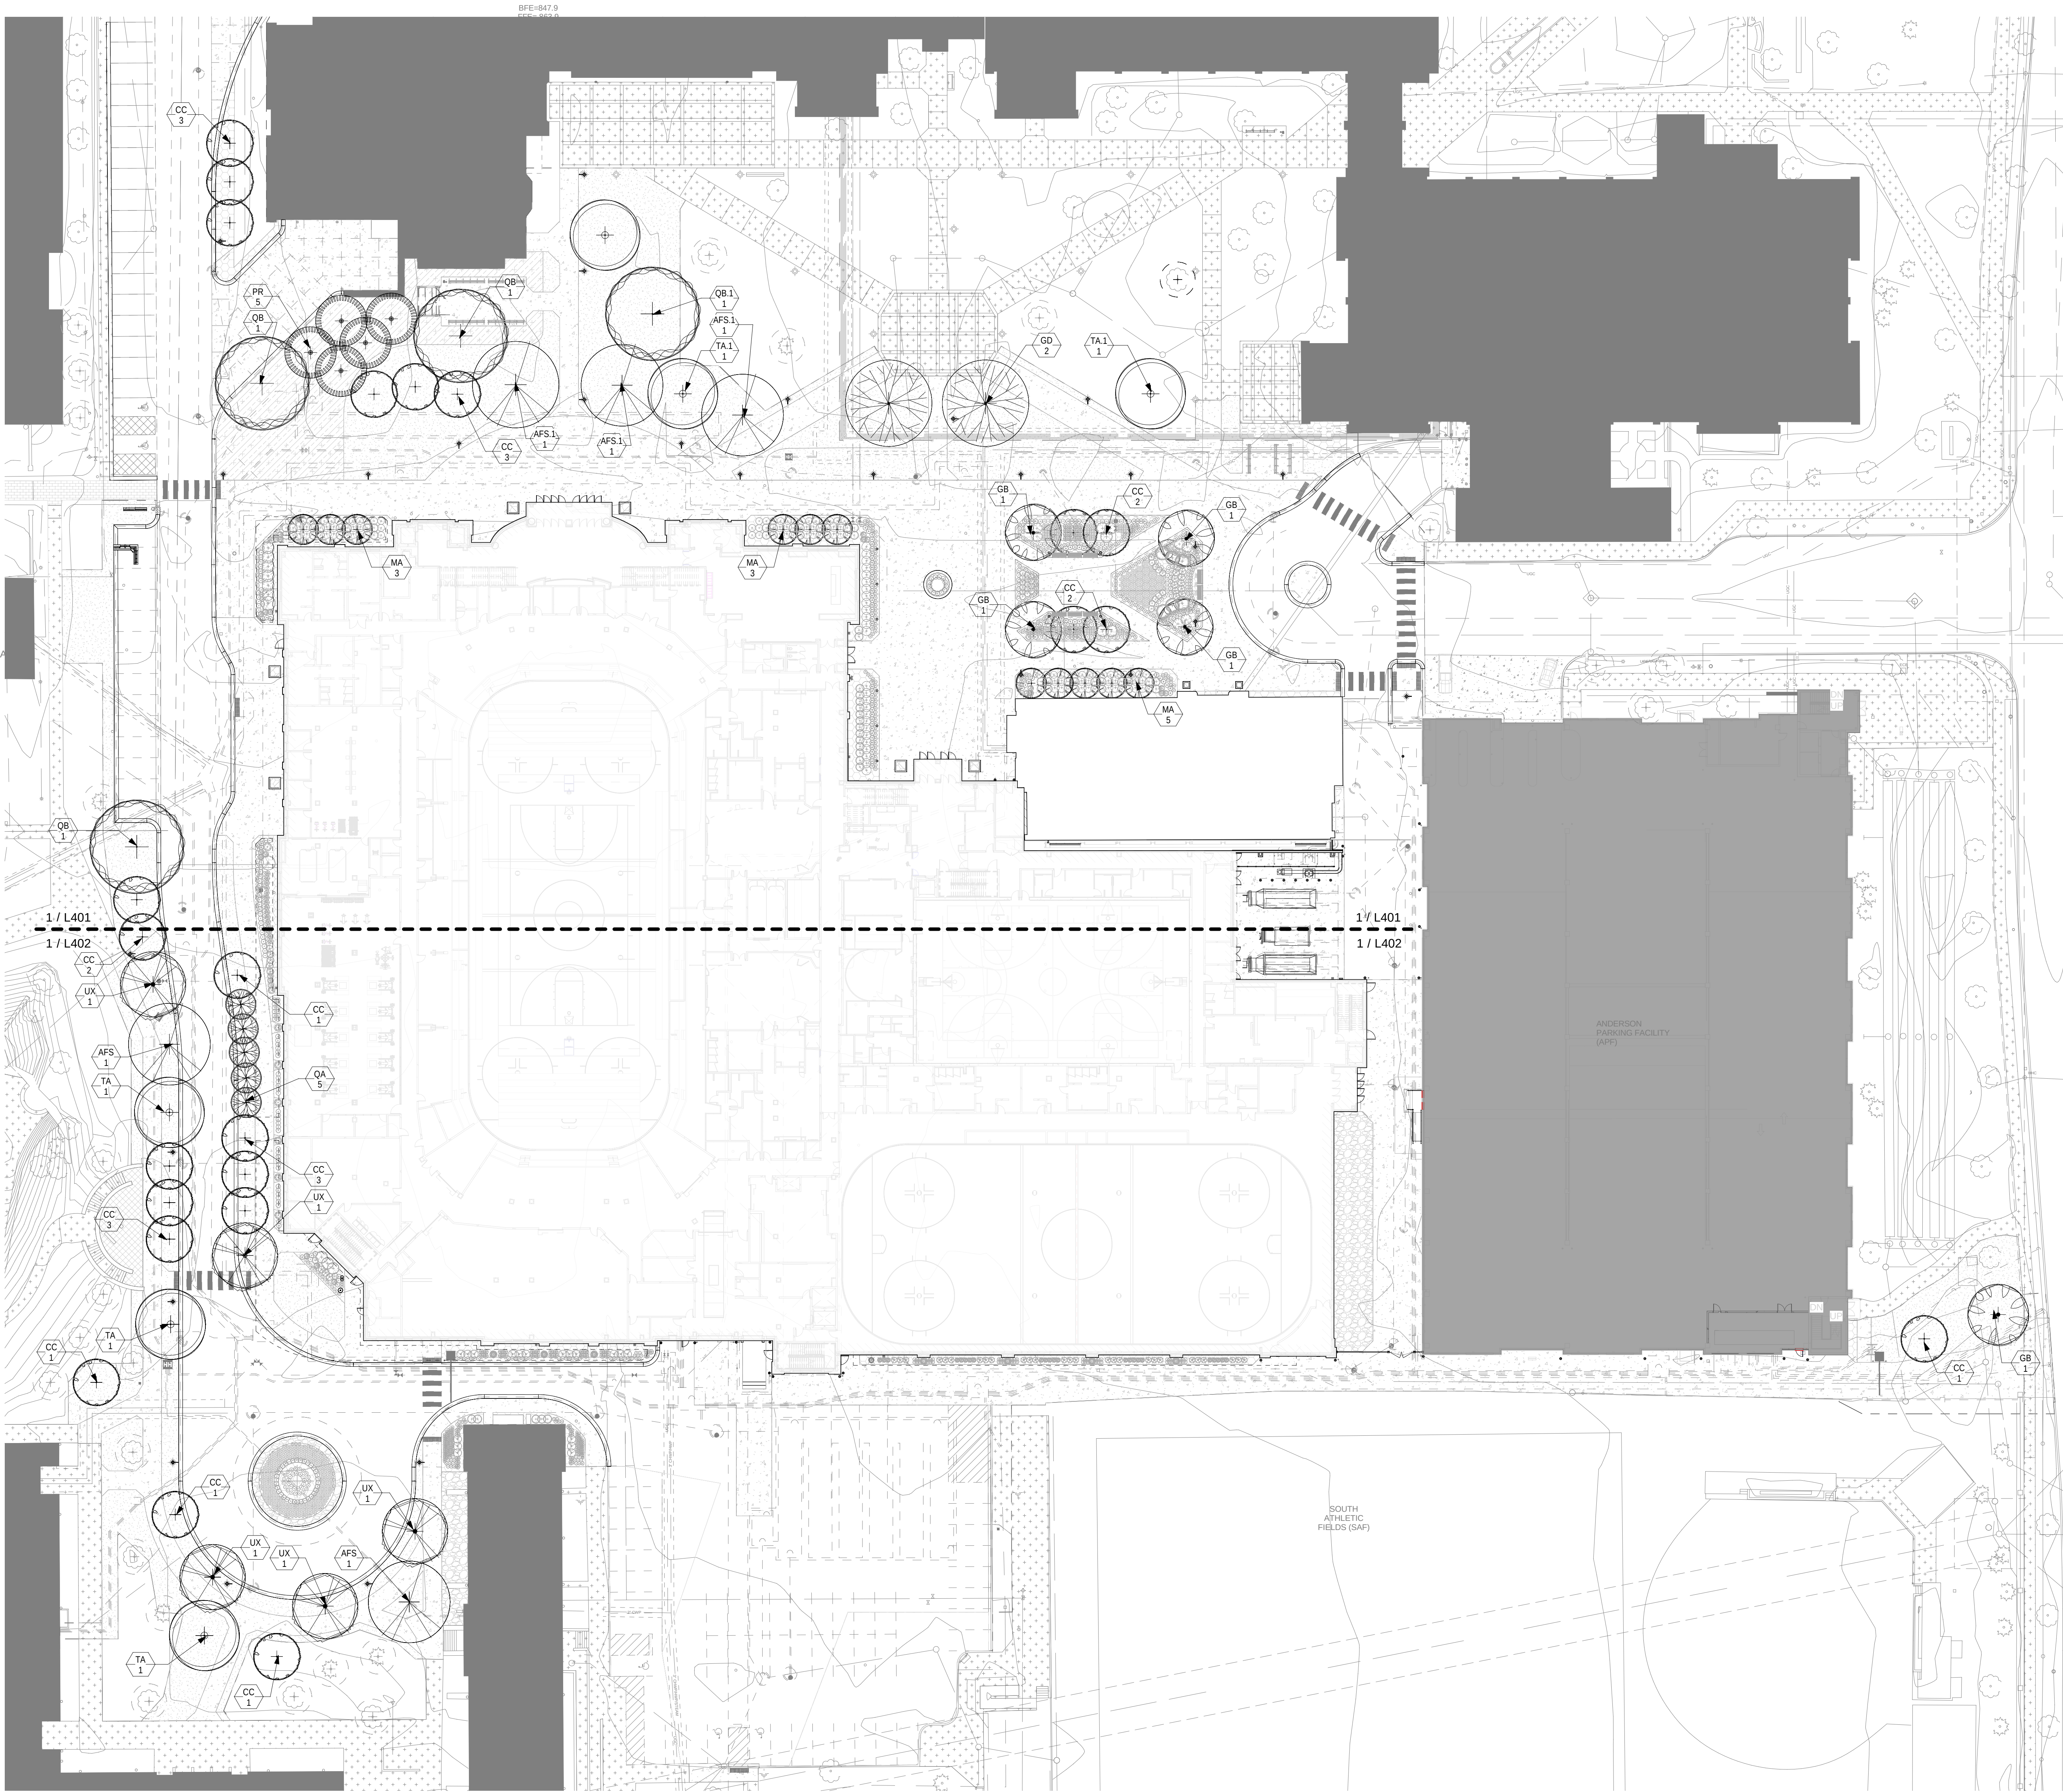

1 OVERALL SITE LANDSCAPE TREE PLANTING PLAN
L400 1" = 30'-0"

GENERAL NOTES

- SEE SHEET L401-L402 FOR ADDITIONAL AND SUPPLEMENTAL PLANTING IDENTIFICATION
- ONLY TREES ARE IDENTIFIED ON THIS PLAN FOR GRAPHIC CLARITY.
- PROVIDE TREE PROTECTION AS REQUIRED TO ALL INDICATED EXISTING TREES WITHIN AND ADJACENT TO CONSTRUCTION LIMITS.

PLANTING NOTES


- REFER TO CIVIL GRADING PLAN FOR PROPOSED GRADING AND EROSION CONTROL INFORMATION.
- REFER TO L-500 FOR LANDSCAPE NOTES AND DETAILS.
- THE LANDSCAPE PLANT SCHEDULE IS FOR THE CONVENIENCE TO THE LANDSCAPE CONTRACTOR. THE LANDSCAPE CONTRACTOR IS RESPONSIBLE FOR VERIFYING THE PLANT COUNTS ON PLAN.
- THIS PLAN ILLUSTRATES THE MINIMUM PLANTINGS TO BE PROVIDED FOR CITY APPROVAL. THE OWNER RETAINS THE RIGHT TO INCREASE PLANT SIZES / QUANTITIES.
- ALL TREES AND SHRUBS SHALL RECEIVE 4" OF DECORATIVE MULCH, BOTH HARDWOOD AND ROCK MULCH. SEE PLANS FOR ADDITIONAL INFORMATION.
- ALL OPEN SPACE AREAS SHALL RECEIVE PLANT MATERIALS AND IRRIGATION. EXCLUDED FROM IRRIGATION AREAS IS THE BUILDING FOOTPRINT, HARDSCAPE AREAS, ROCK MULCH MAINTENANCE STRIPS AND AREAS BELOW THE NORMAL WATER LEVEL IN STORMWATER BMPs. AREAS RECEIVING NATIVE SEED SHALL BE ON A DEDICATED IRRIGATION ZONE.

PLANT SCHEDULE

SYMBOL	QTY	ID	COMMON NAME	SCIENTIFIC NAME	PLANTING SIZE	MATURE HEIGHT/WIDTH	Pollinator
TREES							
Coniferous Tree							
	7	PR	NORWAY PINE	Pinus resinosa	10' B&B	40/25'	
Deciduous Tree							
	2	AFS	SIENNA GLEN MAPLE	Acer x freemanii 'Sienna' (P11.322)	3' B&B	50/35'	No
	3	AFS.1	SIENNA GLEN MAPLE-1	Acer x freemanii 'Sienna' (P11.322)	6-8" CAL (SPADED)	50/35'	No
	23	CC	THORNLESS HAWTHORN	Crataegus crus-galli var. inermis	2.5' B&B	20/20'	Yes
	5	GB	PRINCETON SENTRY GINKGO	Ginkgo biloba 'Princeton Sentry'	2.5' B&B	50/24'	No
	2	GD	KENTUCKY ESPRESSO COFFEE TREE	Gymnocladus dioica 'Espresso-JFS'	6-8" CAL (SPADED)	50/40'	Yes
	11	MA	AMUR SUMMERTIME MAACKIA	Maackia amurensis 'Summer Time'	2' B&B	20/12'	Yes
	5	QA	CRIMSON SPIRE OAK	Quercus alba x Quercus robur (PF9.103)	2.5' B&B	40/15'	No
	3	QB	SWAMP WHITE OAK	Quercus bicolor	2.5' B&B	50/40'	No
	1	QB.1	SWAMP WHITE OAK-1	Quercus bicolor	6-8" CAL (SPADED)	50/40'	No
	3	TA	REDMOND LINDEN	Tilia americana 'Redmond'	2.5' B&B	50/30'	No
	3	TA.1	REDMOND LINDEN-1	Tilia americana 'Redmond'	5" CAL (SPADED)	50/30'	No
	5	UX	PATRIOT ELM	Ulmus x 'Patriot'	2.5' B&B	45/28'	No
EXISTING TREES (TO REMAIN)							
	26	EX	EXISTING TREES (SEE CIVIL)	N/A			
26							

APPROVED

Approved Date: 04/02/24
Approved By: T. B. Anderson
File #: 2023-07-06-02-03-04-2092-2

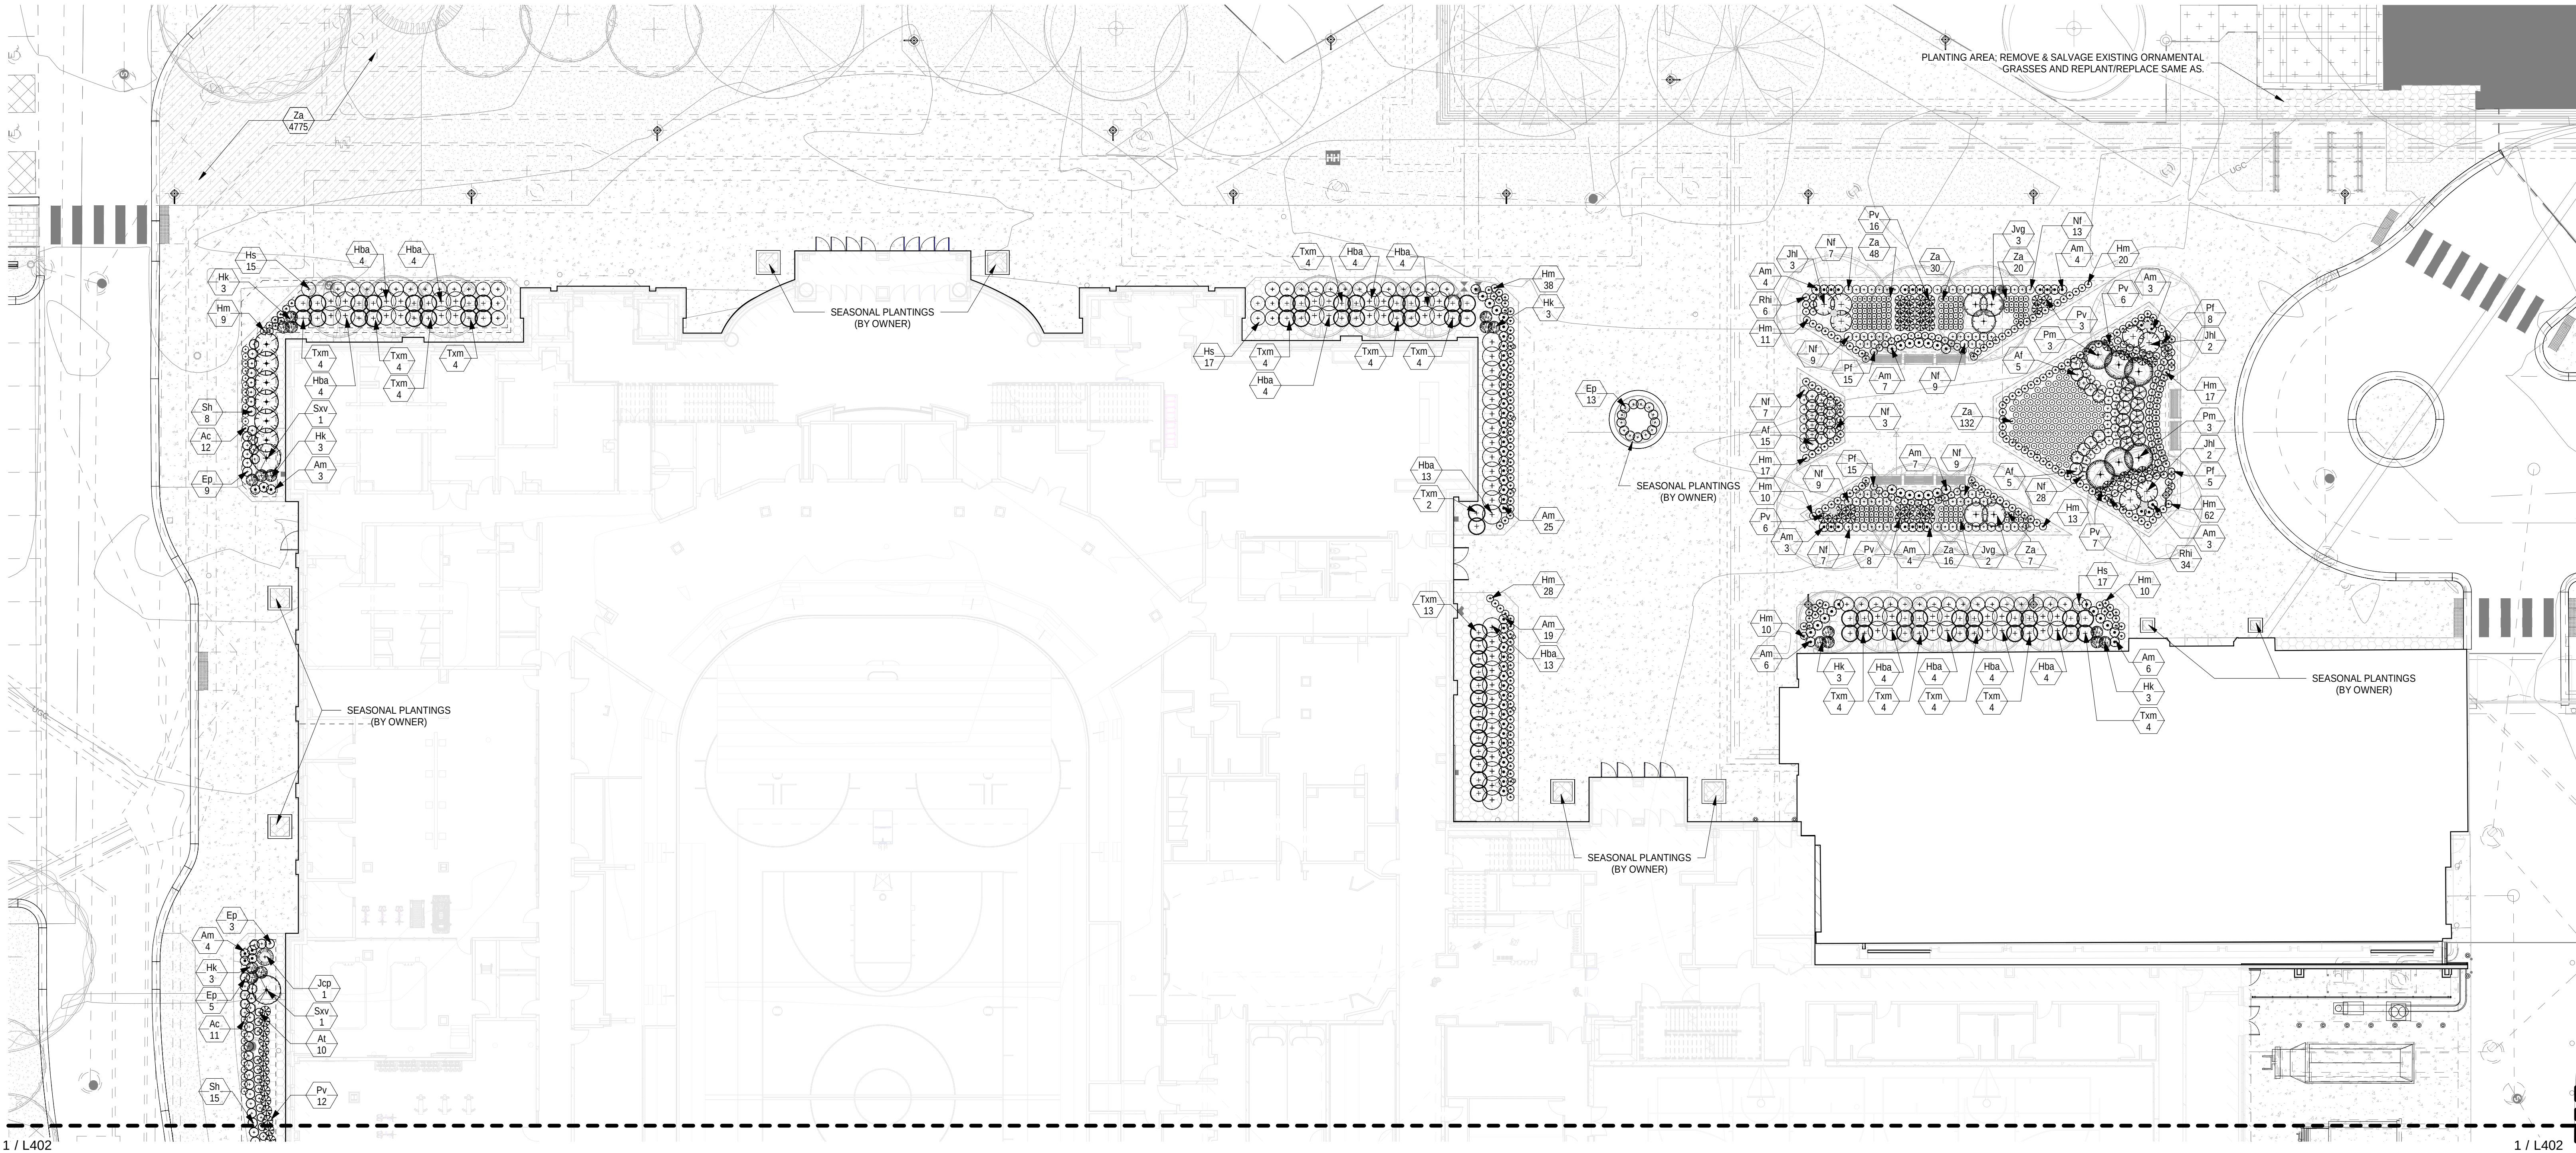

1 LANDSCAPE SHRUB/PERENNIAL PLANTING PLAN DETAIL-NORTH
1/16" = 1'-0"

PLANT SCHEDULE

SYMBOL	QTY	ID	COMMON NAME	SCIENTIFIC NAME	PLANTING SIZE	MATURE HEIGHT/WIDTH	COMMENT	S	Pollinator
TREES									
Coniferous Tree									
7	PR	NORWAY PINE	Pinus resinosa	10' B&B	40/25'				
Deciduous Tree									
2	AFS	SIENNA GLEN MAPLE	Acer x freemanii 'Sienna'(P11.322)	3' B&B	50/35'				No
3	AFS	SIENNA GLEN MAPLE-1	Acer x freemanii 'Sienna'(P11.322)	6-8" CAL. (SPADED)	50/35'				No
23	CC	THORNLESS HAWTHORN	Crataegus crus-galli var. inermis	2.5' B&B	20/20'				Yes
5	GB	PRINCETON SENTRY GINKGO	Ginkgo biloba 'Princeton Sentry'	2.5' B&B	50/24'				No
2	GD	KENTUCKY ESPRESSO COFFEETREE	Gymnocladus dioica 'Espresso-JFS'	6-8" CAL. (SPADED)	50/40'				Yes
11	MA	AMUR SUMMERTIME MAACKIA	Maackia amurensis 'Summertime'	2' B&B	20/12'				Yes
5	QA	CRIMSON SPIRE OAK	Quercus alba x Quercus robur (PP9.103)	2.5' B&B	40/15'				No
3	QB	SWAMP WHITE OAK	Quercus bicolor	2.5' B&B	50/40'				No
1	QB.1	SWAMP WHITE OAK-1	Quercus bicolor	6-8" CAL. (SPADED)	50/40'				No
3	TA	REDMOND LINDEN	Tilia americana 'Redmond'	2.5' B&B	50/30'				No
3	TA.1	REDMOND LINDEN-1	Tilia americana 'Redmond'	5" CAL. (SPADED)	50/30'				No
5	UX	PATRIOT ELM	Ulmus x 'Patriot'	2.5' B&B	45/28'				No

SYMBOL	QTY	ID	COMMON NAME	SCIENTIFIC NAME	PLANTING SIZE	MATURE HEIGHT/WIDTH	COMMENT	S	Pollinator
SHRUBS									
Coniferous Shrub									
8	Jcp	PENCIL POINT JUNIPER	Juniperus communis 'Pencil Point'	#5 CONT.	8/2'		plant per plan		
7	JH	LIME GROW JUNIPER	Juniperus horizontalis 'Lime Glow'	#3 CONT.	18/5'		plant per plan		
8	Jvg	GREY OWL JUNIPER	Juniperus virginiana 'Grey Owl'	#5 CONT.	24/4'		plant per plan		
7	Jv	TAYLOR JUNIPER	Juniperus virginiana 'Taylor'	6' B&B	20/36'		plant per plan		
6	Pm	TANNENBAUM MUGO PINE	Pinus mugo 'Tannenbaum'	5' B&B	12/6'		plant per plan		
72	Txm	TAUNTON YEW	Taxus x media 'Taunton'	24" B&B	36/42"		plant per plan		
Deciduous Shrub									
106	Am	LOWSCAPE MOUND CHOKEBERRY	Aronia melanocarpa 'UConnM165'(PP28.789)	#5 CONT.	16/24"		plant per plan		Yes
18	Cs	ARTIC FIRE DOGWOOD	Cornus stolonifera 'Farrow'(PP18.523)	#5 CONT.	5/4'		plant per plan		Yes
19	DI	DWARF BUSH HONEYSUCKLE	Diervilla lonicera	#5 CONT.	42/36"		plant per plan		No
24	HK	KALM AMES HYPERICUM	Hypericum kalmianum 'Ames'	#2 CONT.	30/30"		plant per plan		Yes
23	LV	STRAIGHT TALK PRIVET	Ligustrum vulgare 'Swift'	#5 CONT.	10/2'		plant per plan		Yes
27	Px	MINIATURE SNOWFLAKE MOCKORANGE	Philadelphus x 'Miniature Snowflake'	#5 CONT.	3/30"		plant per plan		Yes
2	Sxv	VANKHOUTTE RENAISSANCE SPIRAEA	Spiraea x vanhouttei 'Renaissance'	#5 CONT.	5/6'		plant per plan		Yes
6	Vt	COMPACT AMERICAN VIBURNUM	Viburnum trilobum 'Bailey Compact'	#10 CONT.	5/5'		plant per plan		No

SYMBOL	QTY	ID	COMMON NAME	SCIENTIFIC NAME	PLANTING SIZE	MATURE HEIGHT/WIDTH	COMMENT	S	Pollinator
PERENNIALS/VINES/GRASSES									
27	At	GIANT BLUE HYSSOP	Agastache foeniculum	#1 CONT.	30/30"		plant per plan		Yes
42	At	BUTTERFLY FLOWER	Asclepias tuberosa	#1 CONT.	36/20"		plant per plan		Yes
43	Ac	PUMILA ASTILBE	Astilbe chinensis 'Pumila'	#1 CONT.	10/16"		plant per plan		No
19	Cv	MOONBEAM COREOPSIS	Coreopsis verticillata 'Moonbeam'	#1 CONT.	18/18"		plant per plan		Yes
26	Ep	POWOW WILD BERRY CONEFLOWER	Echinacea purpurea 'Past102917'	#1 CONT.	24/24"		plant per plan		Yes
48	He	ERIN LEA DAYLILY	Hemerocallis 'Erin Lea'	#1 CONT.	24/24"		plant per plan		No
244	Hm	PALACE PURPLE CORAL BELLS	Heuchera micrantha 'Palace Purple'	#1 CONT.	18/18"		plant per plan		No
66	Hba	BLUE ANGEL HOSTA	Hosta 'Blue Angel'	#1 CONT.	36/48"		plant per plan		Yes
49	Hs	SUM AND SUBSTANCE HOSTA	Hosta 'Sum and Substance'	#1 CONT.	36/48"		plant per plan		Yes
128	Nf	PURPESIAN BLUE CATMINT	Nepeta faassenii 'Purpesian Blue'(PP24.788)	#1 CONT.	18/22"		plant per plan		Yes
99	Pv	SHENANDOAH RED SWITCH GRASS	Panicum virgatum 'Shenandoah'	#3 CONT.	36/26"		plant per plan		No
127	Pt	LITTLE SPIRE RUSSIAN SAGE	Perovskia 'Filagran'	#1 CONT.	24/18"		plant per plan		Yes
40	Rh	BLACK-EYED SUSAN	Rudbeckia hirta	#1 CONT.	30/18"		plant per plan		Yes
70	Sh	PRAIRIE DROPSEED	Sporobolus heterolepis	#1 CONT.	24/24"		plant per plan		No
6187	Za	GOLDEN ALEXANDER	Zizia aurea	4" CONT.	20/14"		12" o.c.		Yes

GENERAL NOTES


- SEE SHEET L401-L402 FOR ADDITIONAL AND SUPPLEMENTAL PLANTING IDENTIFICATION.
- ONLY SHRUBS/PERENNIALS/GROUNDCOVERS ARE IDENTIFIED ON THIS PLAN FOR GRAPHIC CLARITY.
- ALL PLANTING MATERIAL SHALL BE LOCATED 2 FEET AWAY FROM BUILDINGS AT MATURITY.
- PROPOSED PLANTING SCHEDULE IS DEVELOPED USING SPECIES THAT ARE RECOMMENDED BY THE UNIVERSITY OF ST. THOMAS.

PLANTING NOTES

- REFER TO CIVIL GRADING PLAN FOR PROPOSED GRADING AND EROSION CONTROL INFORMATION.
- REFER TO L-500 FOR LANDSCAPE NOTES AND DETAILS.
- THE LANDSCAPE PLANT SCHEDULE IS FOR THE CONVENIENCE TO THE LANDSCAPE CONTRACTOR. THE LANDSCAPE CONTRACTOR IS RESPONSIBLE FOR VERIFYING THE PLANT COUNTS ON PLAN.
- THIS PLAN ILLUSTRATES THE MINIMUM PLANTINGS TO BE PROVIDED FOR CITY APPROVAL. THE OWNER RETAINS THE RIGHT TO INCREASE PLANT SIZES/QUANTITIES.
- ALL TREES AND SHRUBS SHALL RECEIVE 4" OF DECORATIVE MULCH, BOTH HARDWOOD AND ROCK MULCH. SEE PLANS FOR ADDITIONAL INFORMATION.
- ALL OPEN SPACE AREAS SHALL RECEIVE PLANT MATERIALS AND IRRIGATION. EXCLUDED FROM IRRIGATION AREAS IS THE BUILDING FOOTPRINT, HARDSCAPE AREAS, ROCK MULCH MAINTENANCE STRIPS AND AREAS BELOW THE NORMAL WATER LEVEL IN STORMWATER BMPs. AREAS RECEIVING NATIVE PLANTINGS SHALL BE ON A DEDICATED IRRIGATION ZONE.



RYAN A+E, INC.
533 South Third Street, Suite 100
Minneapolis, MN 55415
612-492-4000 tel
612-492-3000 fax
WWW.RYANCOMPANIES.COM

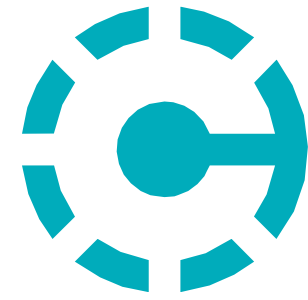

CRAWFORD ARCHITECTS, INC.
1801 McGee Street, Suite 200
Kansas City, MO 66210
816-421-2640 tel
816-421-2650 fax
WWW.CRAWFORDARCH.COM

OWNER



University of St. Thomas
St. Paul, MN

CONSULTANTS



MEYER HNSON
STRUCTURAL DESIGN + ENGINEERING

PROJECT INFORMATION

LEE & PENNY
ANDERSON
MULTIPURPOSE
ARENA

2260 SUMMIT AVE
ST. PAUL, MN 55105

I hereby certify that this plan, specification or report was prepared by me or under my direct supervision and that I am a duly Licensed Landscape Architect under the laws of the state of Minnesota.

Name
JUSTIN C. BAGGENSTOSS

REGISTRATION NO. DATE
LA 52753 01/19/2024

© 2023 RYAN A+E, INC.

DRAWN BY CHECKED BY
JCB JCB
JOB NO. DATE
701480 01/19/2024


ISSUE RECORD		
ISSUE #	DATE	DESCRIPTION
2	06/22/2023	50% SCHEMATIC DESIGN
3	08/25/2023	100% SCHEMATIC DESIGN
4	11/03/2023	50 % DESIGN DEVELOPMENT
DD	01/19/2024	100% DESIGN DEVELOPMENT

100% DD SET


01/19/2024

SHRUB/PERENNIAL
PLANTING PLAN
DETAIL-NORTH



L401

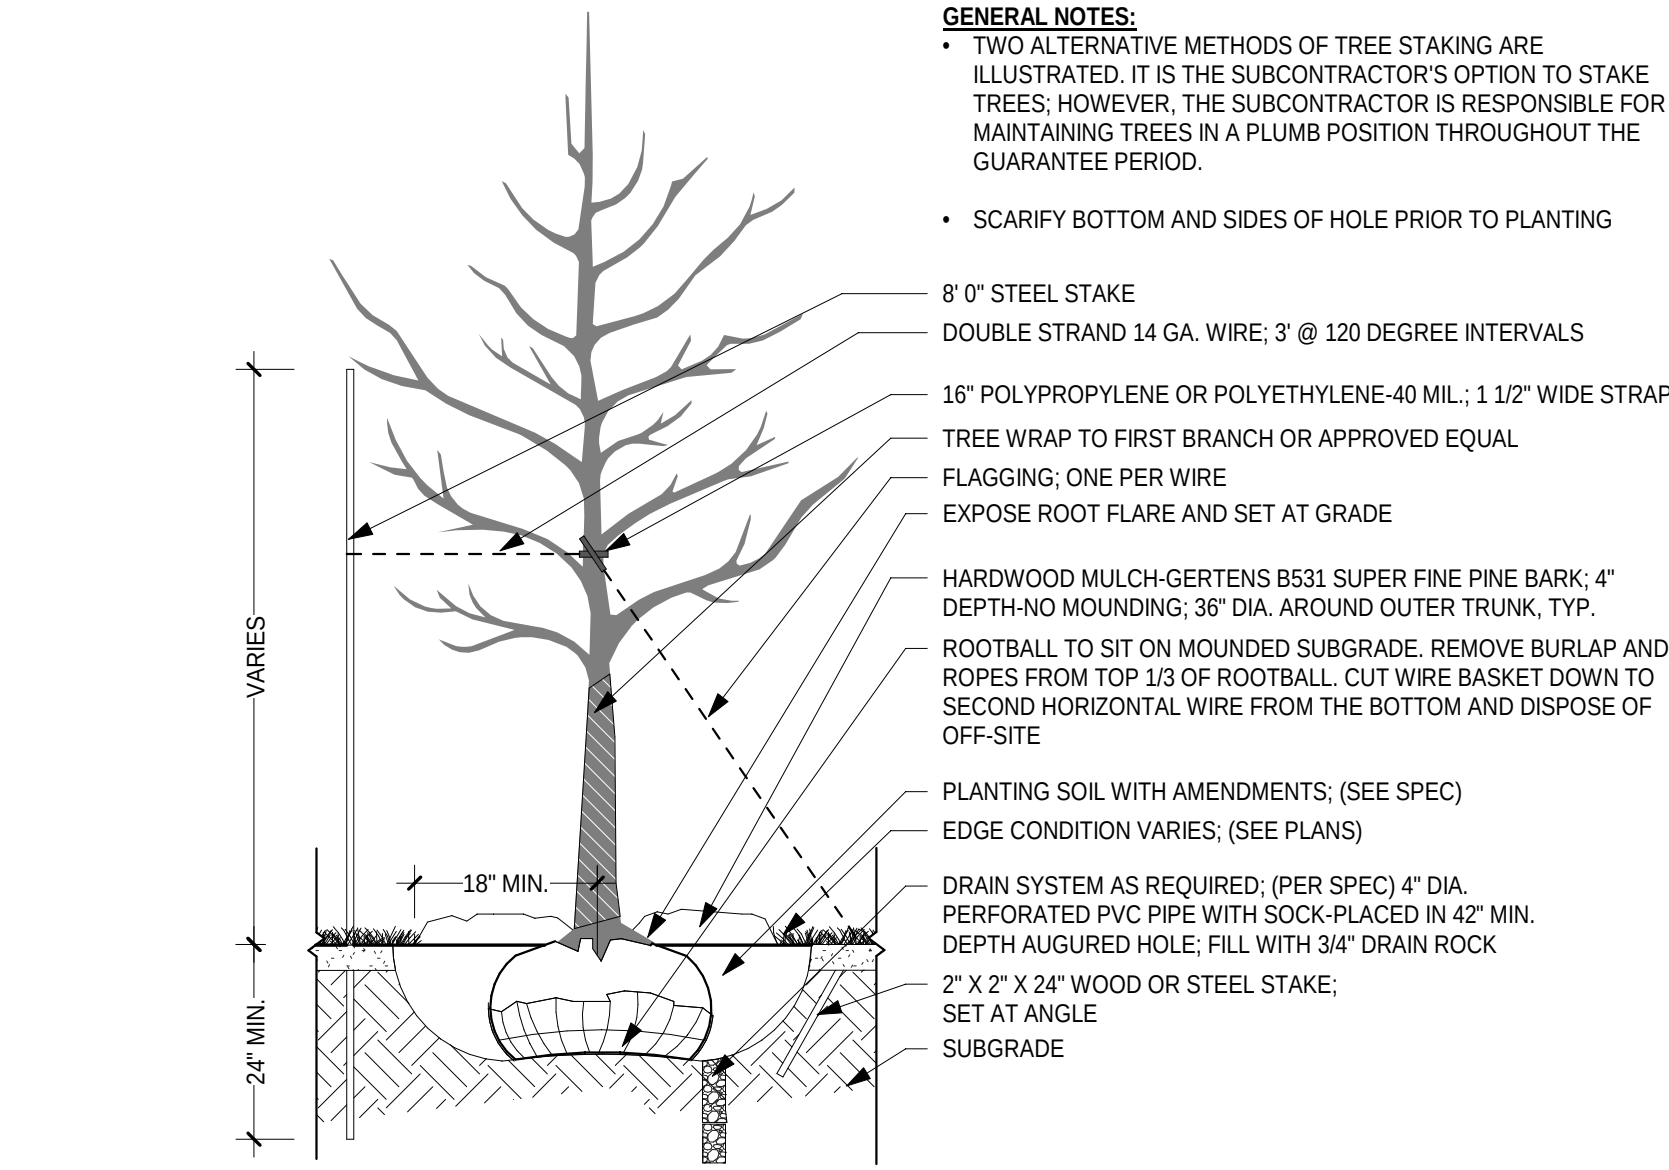


A
L500
TREE PLANTING DETAILS
1/2" = 1'-0"

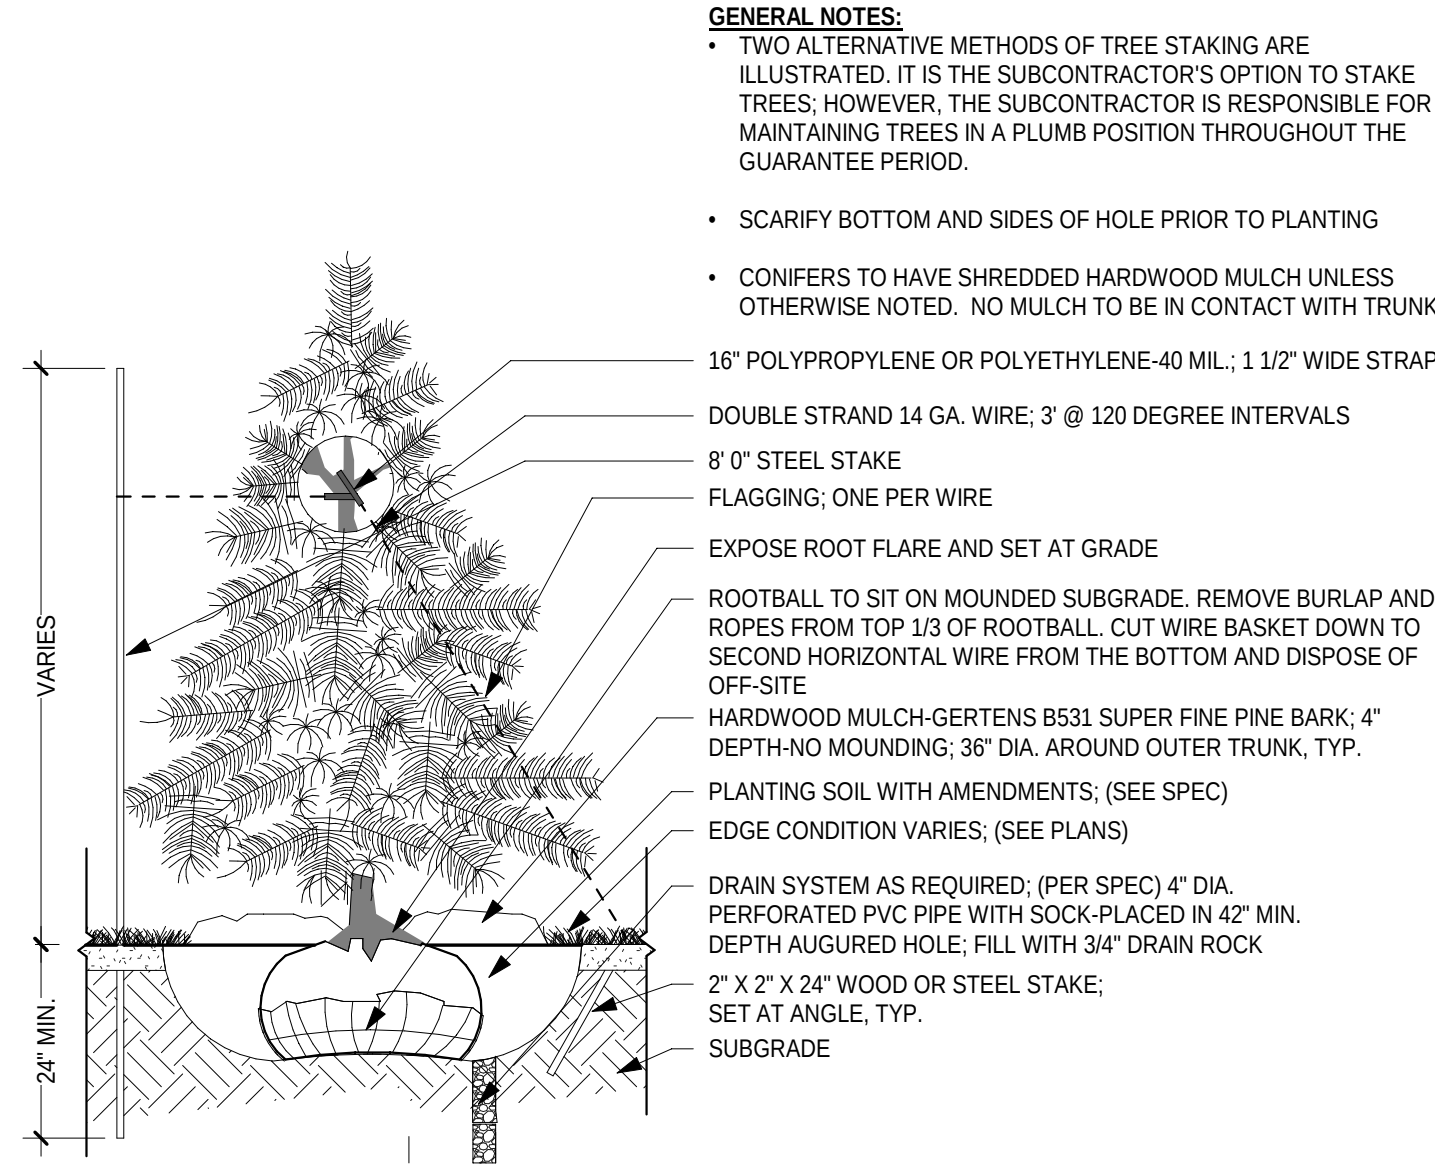




1
L500
STEEL EDGER DETAIL
1/2" = 1'-0"

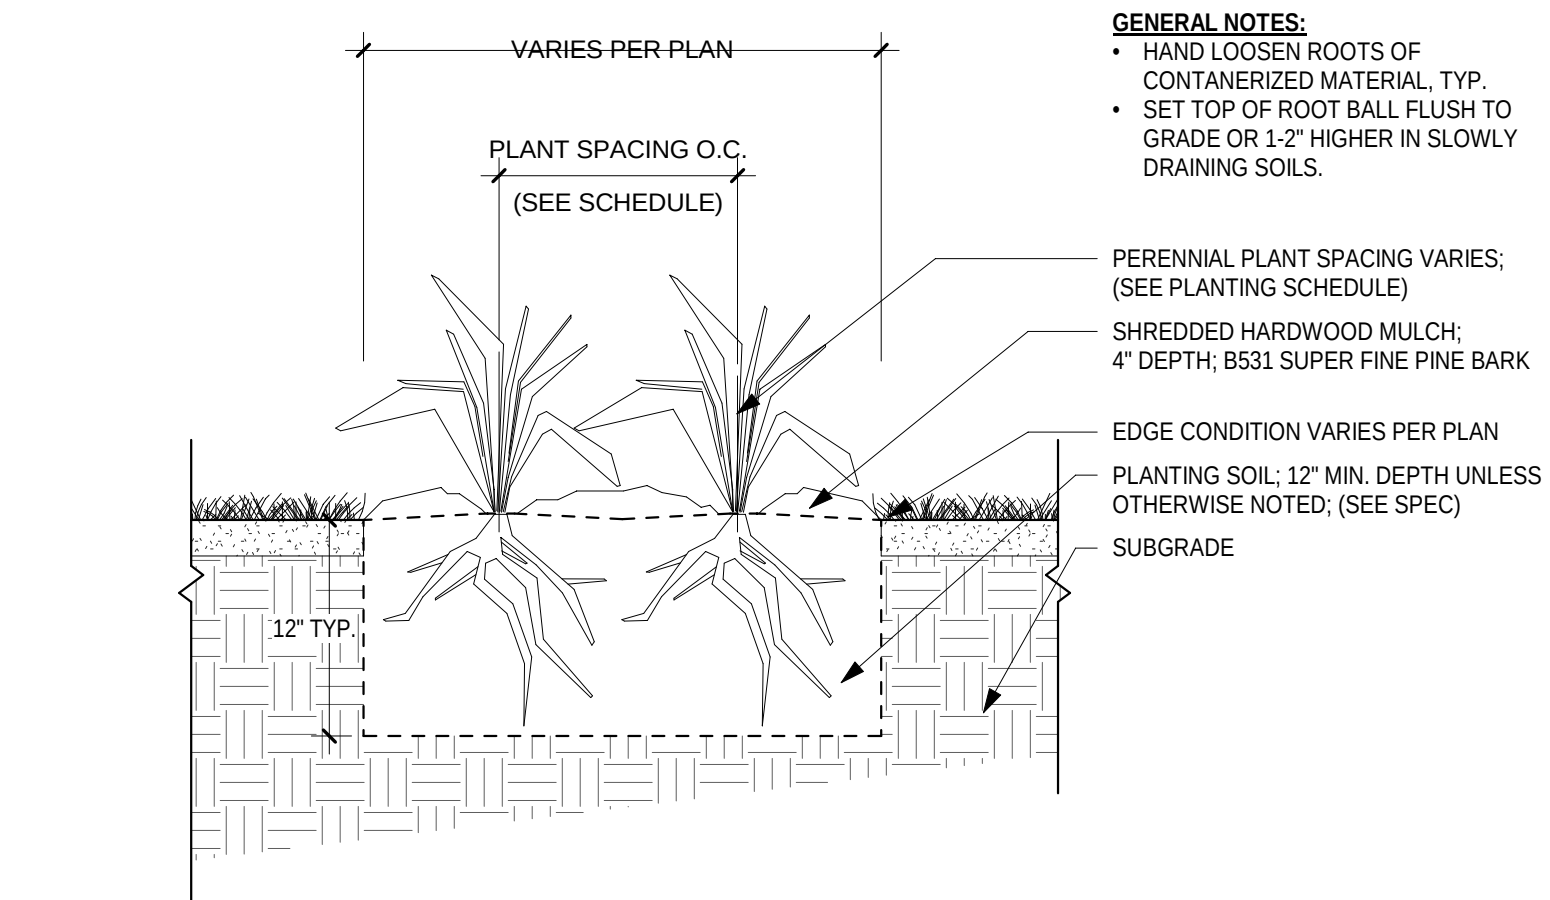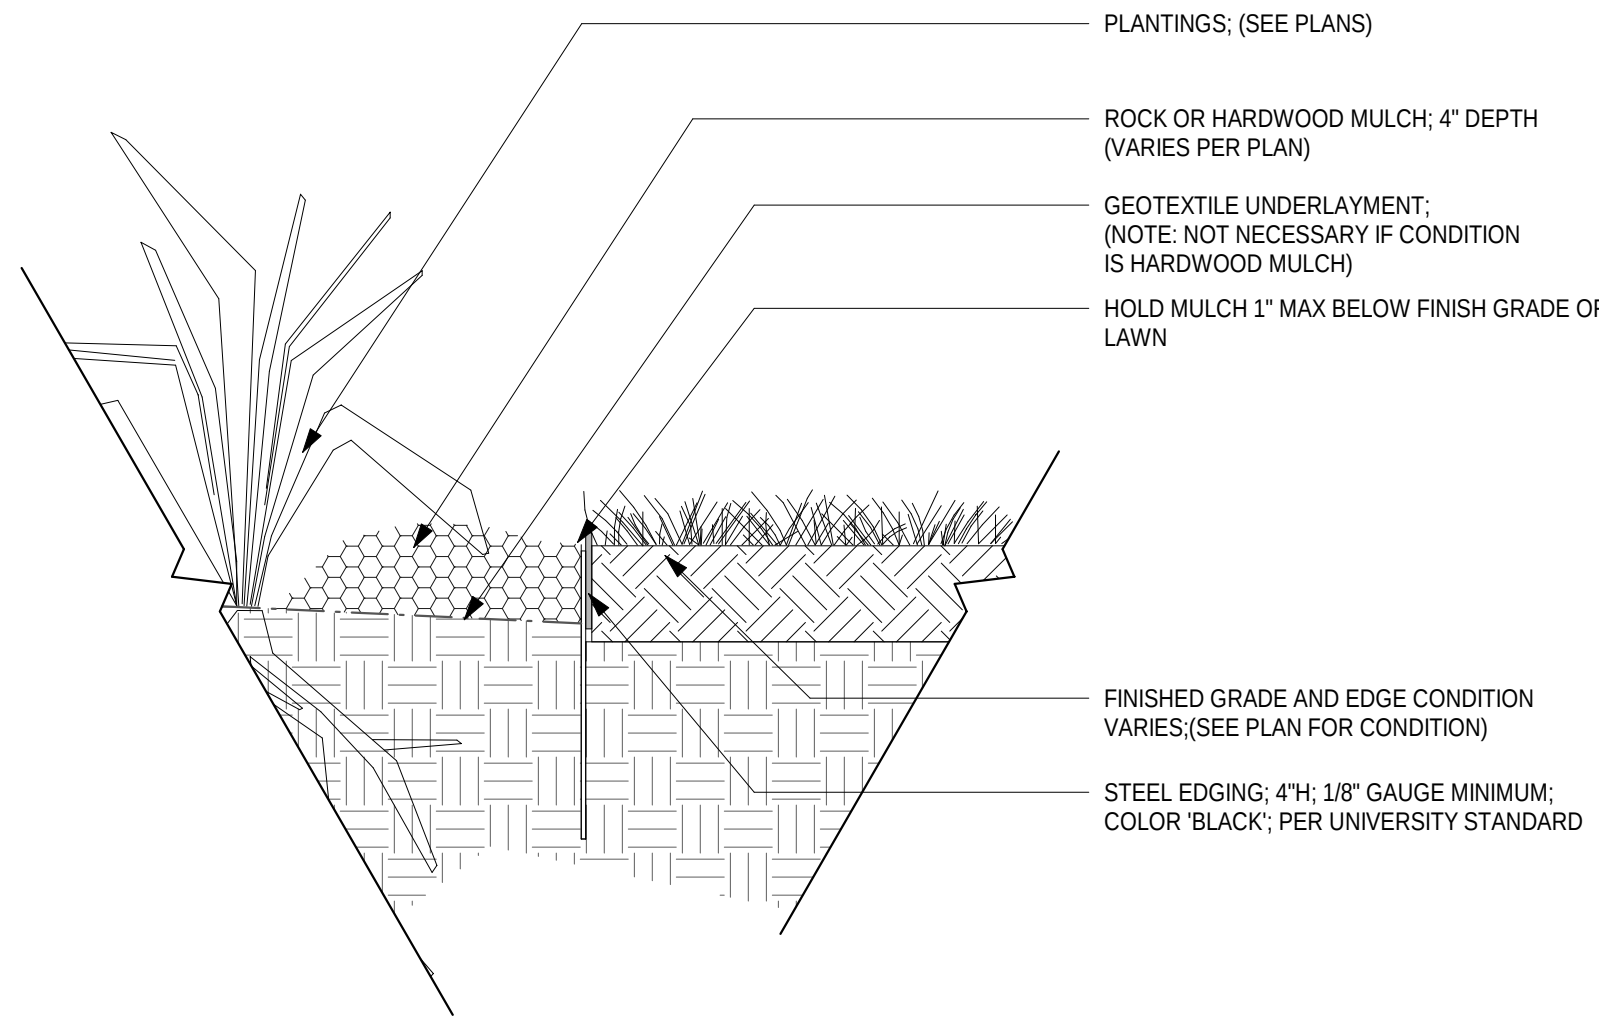

B
L500
SHRUB AND PERENNIAL PLANTING DETAILS
3/4" = 1'-0"

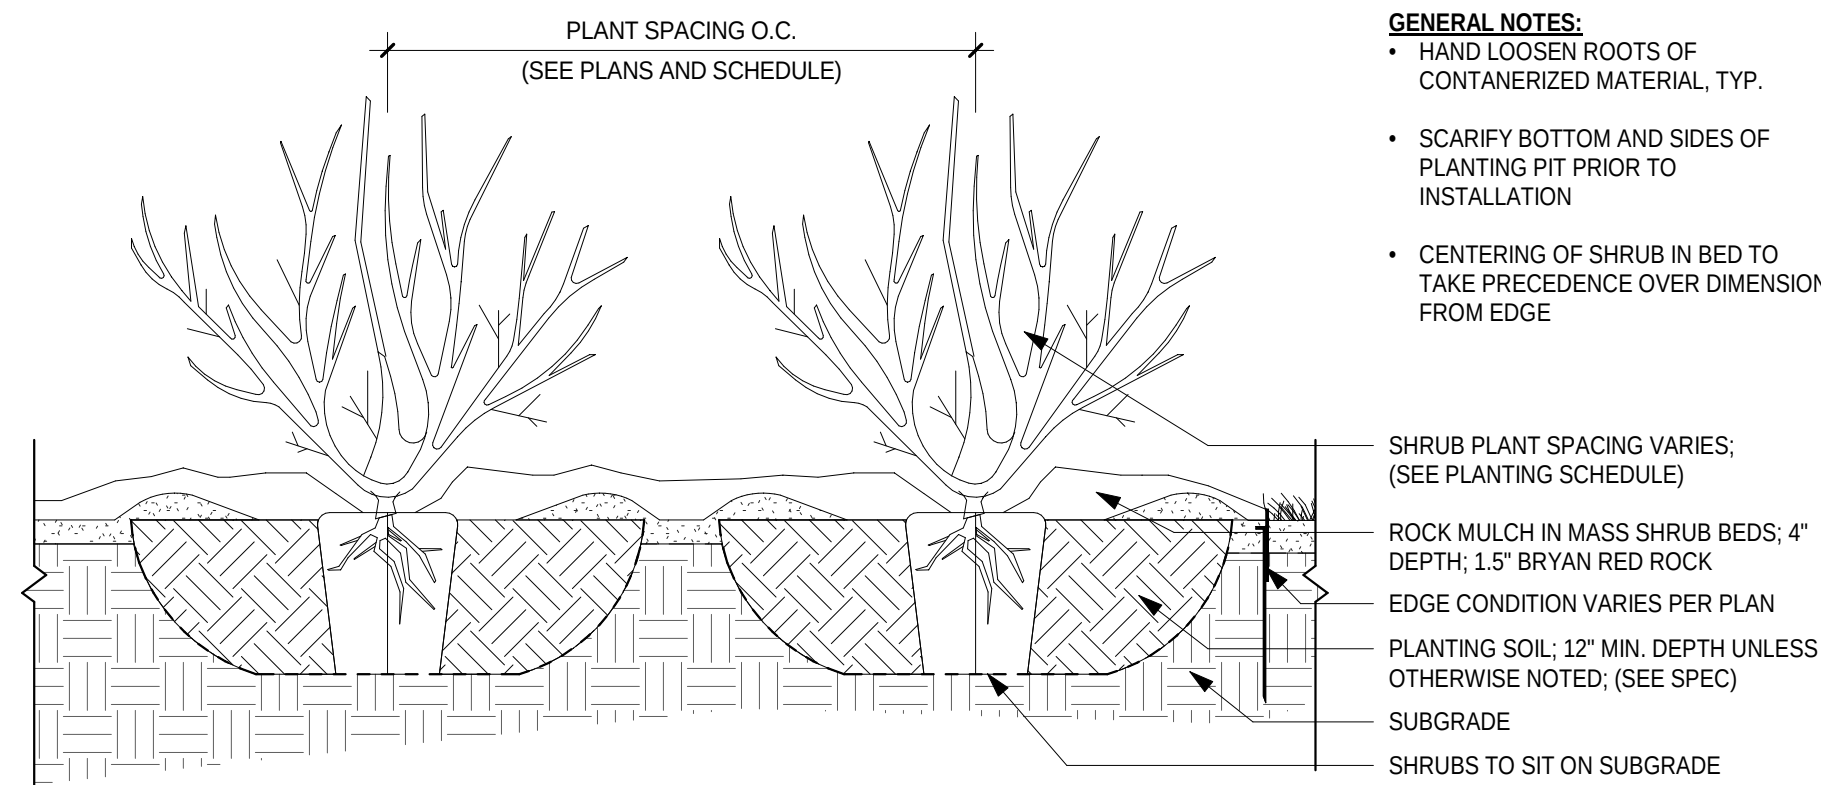


2
L500
BIKE RACK DETAIL
1/2" = 1'-0"

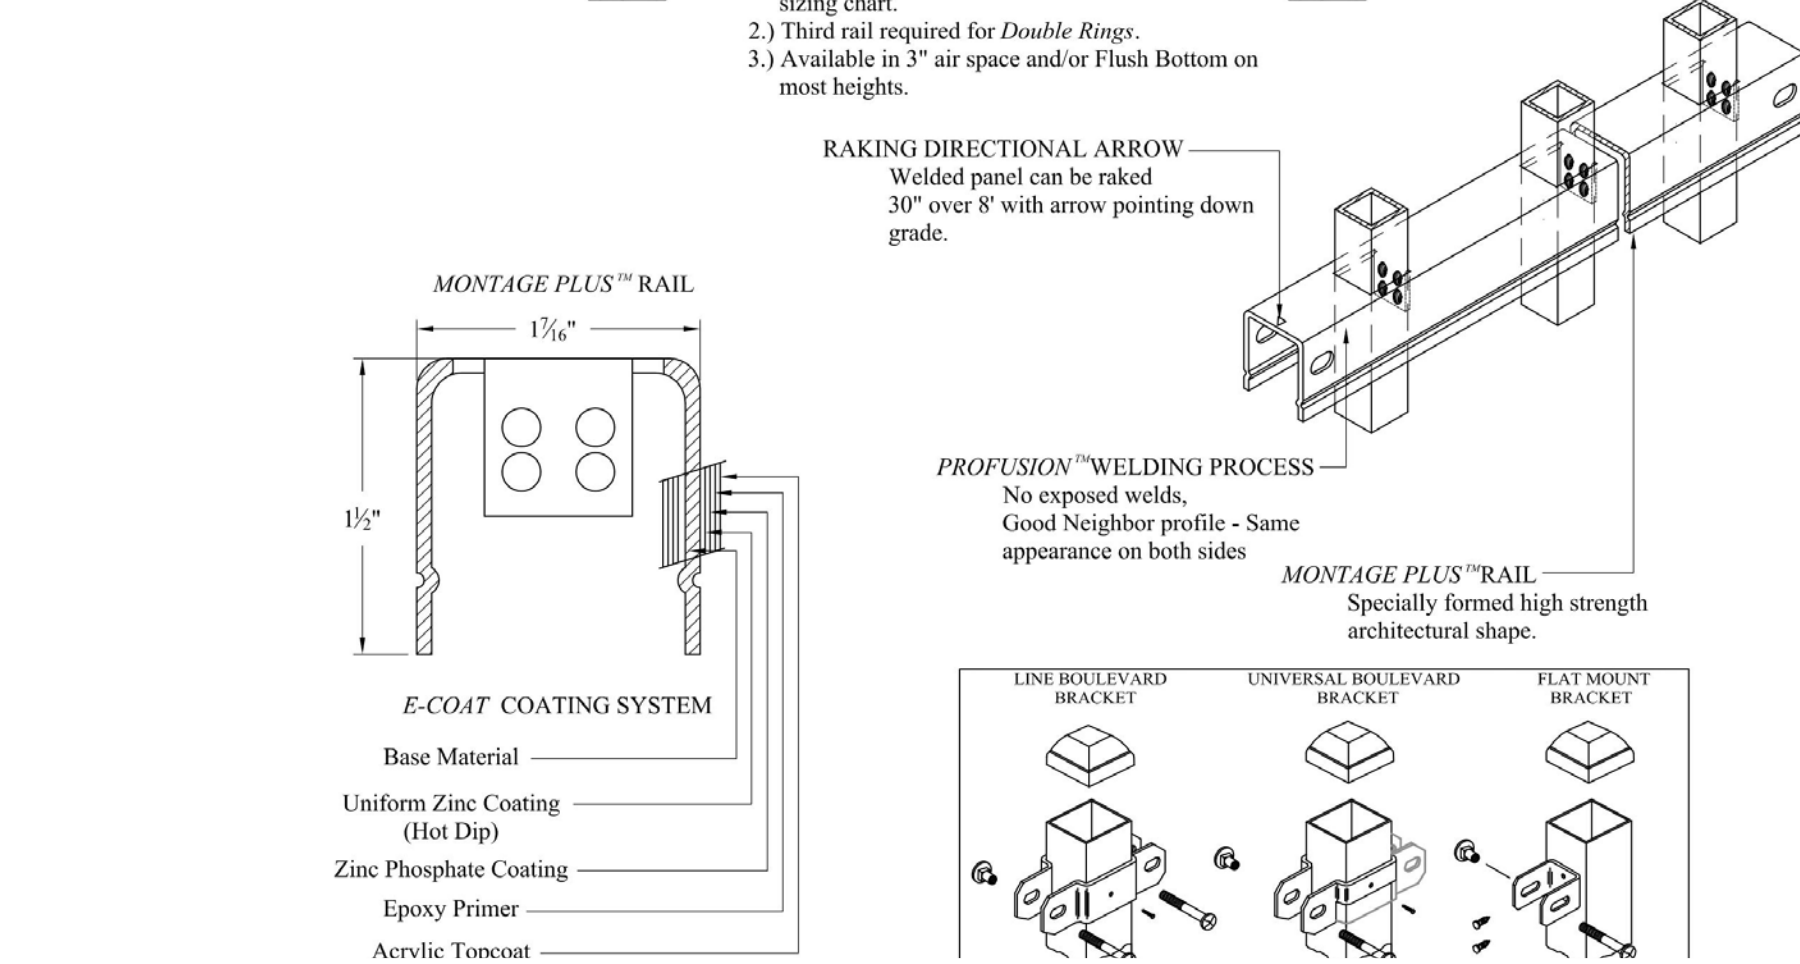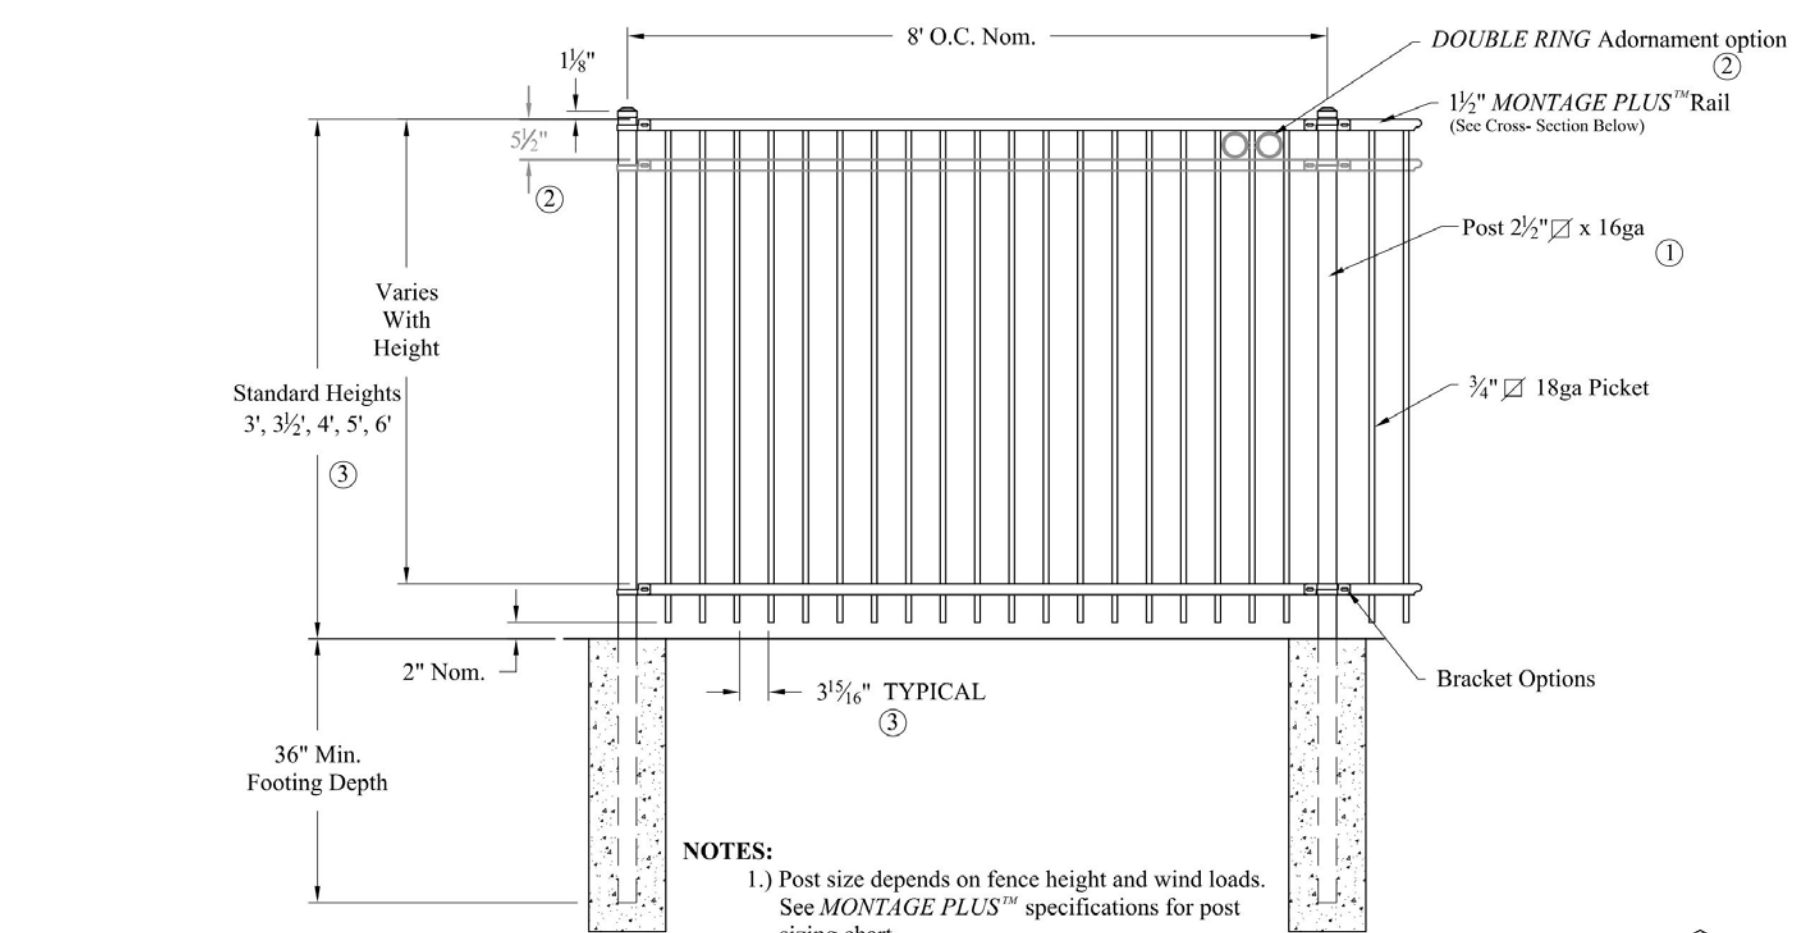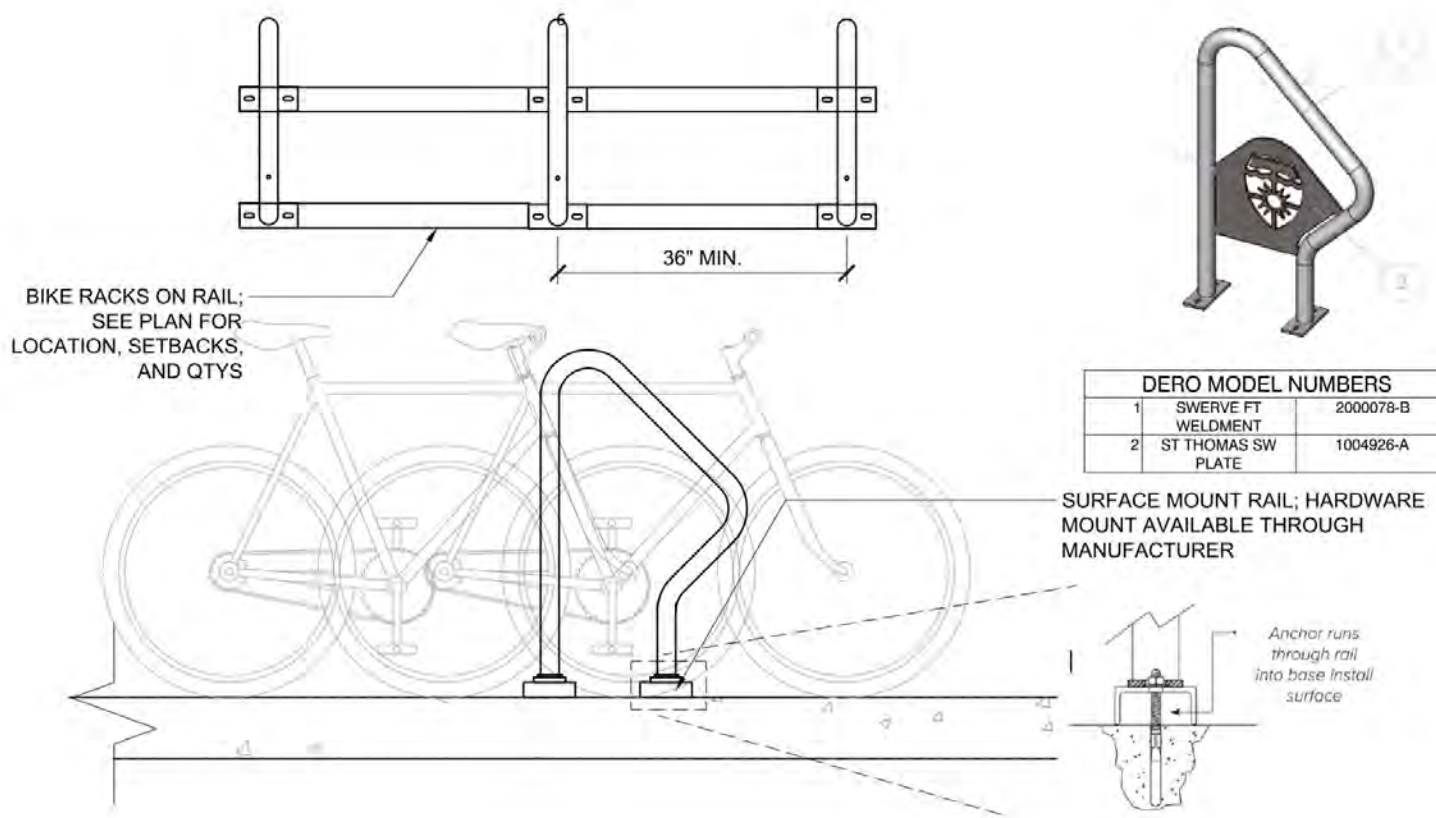

3
L500
SITE FENCING DETAIL-ORNAMENTAL (BASIS OF DESIGN)
3/4" = 1'-0"

NOTES:
1. FENCING SUBCONTRACTOR TO PROVIDE SHOP DRAWINGS AND POST LAYOUT FOR REVIEW.
2. ALL FENCING AND HARDWARE COLORS TO BE BLACK.
3. PROVIDE BRACING RAIL/TRUSS RODS AS REQUIRED PER MANUFACTURERS SPECS, TYP.

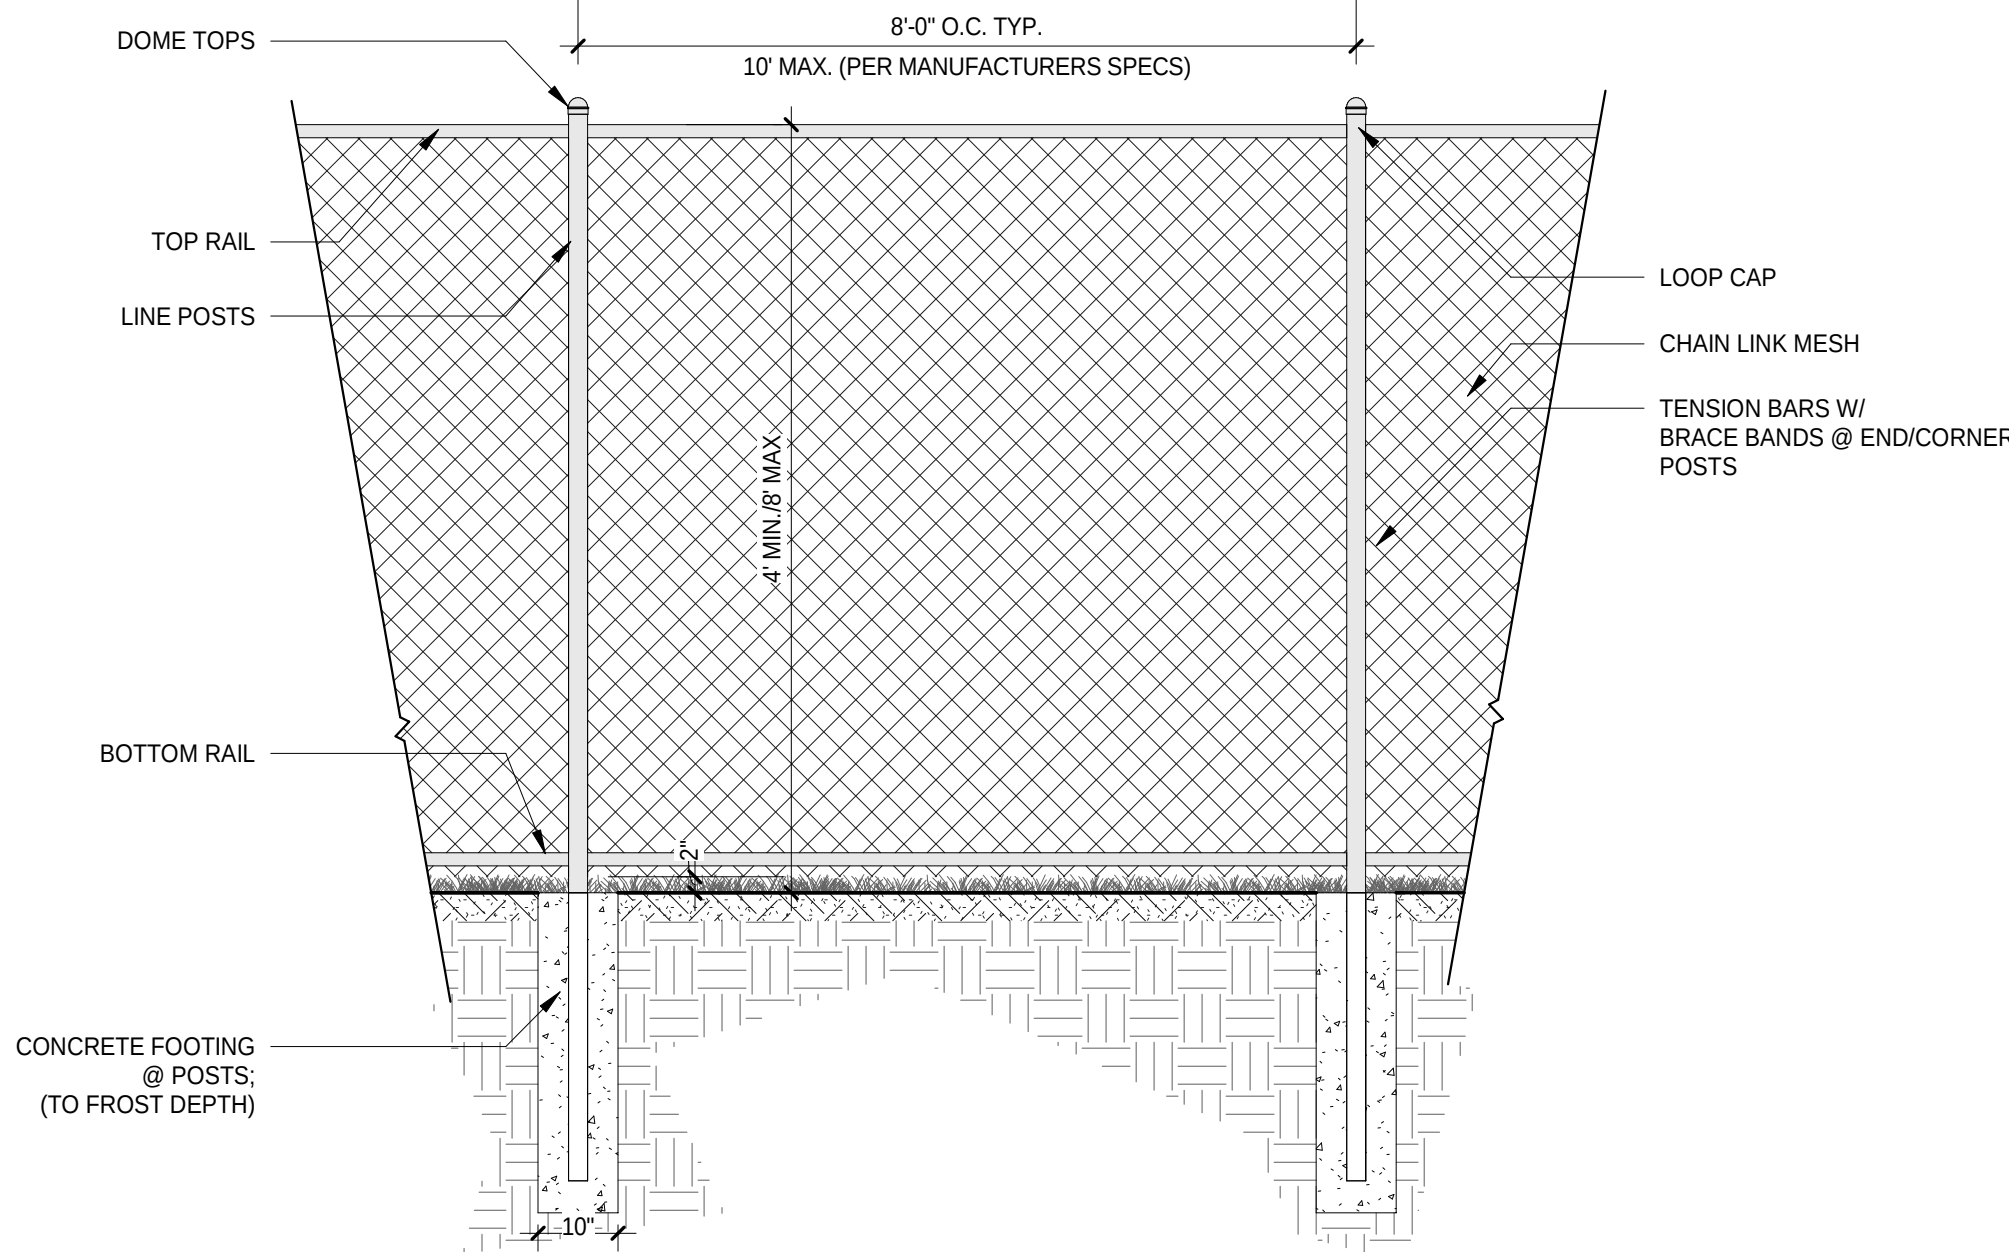

4
L500
SITE FENCING DETAIL-CHAIN LINK
1/2" = 1'-0"

GENERAL NOTES

- LANDSCAPE SUBCONTRACTOR TO VERIFY ALL UTILITY LOCATIONS ON PROPERTY WITH THE GENERAL CONTRACTOR AND BY CALLING GOPHER STATE ONE CALL (454-0002) PRIOR TO STAKING PLANT LOCATIONS.
- COORDINATE THE PHASES OF CONSTRUCTION AND PLANTING INSTALLATIONS WITH OTHER CONTRACTORS WORKING ON SITE.
- LANDSCAPE SUBCONTRACTOR SHALL PROTECT EXISTING ROAD SURFACES, CURBS / GUTTERS, TRAILS, TREES, GRASSED SURFACES AND OTHER INSTALLED SITE AMENITIES DURING CONSTRUCTION OPERATIONS. ALL DAMAGE SHALL BE REPAIRED AT NO ADDITIONAL COST TO THE OWNER.
- WHERE EXISTING TREES AND/OR SIGNIFICANT SHRUB MASSINGS ARE FOUND ON SITE, WHETHER SHOWN ON THE DRAWING OR NOT, THEY SHALL BE PROTECTED AND SAVED UNLESS NOTED TO BE REMOVED AND/OR ARE IN AN AREA TO BE GRADED. ANY QUESTION REGARDING WHETHER PLANT MATERIAL SHOULD REMAIN OR NOT SHALL BE BROUGHT TO THE ATTENTION OF THE LANDSCAPE ARCHITECT PRIOR TO REMOVAL.
- ALL EXISTING TREES TO REMAIN TO BE FERTILIZED AND PRUNED TO REMOVE DEAD WOOD AND DAMAGED OR RUBBING BRANCHES.
- B&B TREES AND SHRUBS ARE BALLED AND BURLAPED.
- NO PLANT MATERIAL SUBSTITUTIONS WILL BE ACCEPTED UNLESS APPROVAL IS REQUESTED OF THE LANDSCAPE ARCHITECT BY THE LANDSCAPE SUBCONTRACTOR PRIOR TO THE SUBMISSION OF A BID AND/OR QUOTATION.
- ALL PLANT MATERIAL SHALL COMPLY WITH THE LATEST EDITION OF THE AMERICAN STANDARD FOR NURSERY STOCK, AMERICAN ASSOCIATION OF NURSERYMEN.
- SUBCONTRACTOR IS RESPONSIBLE FOR ON-GOING MAINTENANCE OF ALL NEWLY INSTALLED MATERIALS UNTIL TIME OF OWNER ACCEPTANCE. ANY ACTS OF VANDALISM OR DAMAGE WHICH MAY OCCUR PRIOR TO OWNER ACCEPTANCE SHALL BE THE RESPONSIBILITY OF THE SUBCONTRACTOR.
- SUBCONTRACTOR SHALL PROVIDE A WRITTEN REQUEST FOR THE OWNER ACCEPTANCE INSPECTION.
- WARRANTY FOR LANDSCAPE MATERIALS SHALL BEGIN ON THE DATE OF ACCEPTANCE BY THE LANDSCAPE ARCHITECT AFTER THE COMPLETION OF THE CONSTRUCTION OF ALL LANDSCAPE MATERIALS. NO PARTIAL ACCEPTANCE WILL BE CONSIDERED.
- SUBCONTRACTOR SHALL GUARANTEE NEW PLANT MATERIAL THROUGH ONE CALENDAR YEAR FROM THE DATE OF OWNER ACCEPTANCE WITH ALL REPLACEMENTS TO BE PROVIDED AT NO ADDITIONAL COST TO THE OWNER.

PLANTING SPECIFICATIONS

- PLANTING BED PREPARATION: ALL MASS PLANTING BEDS SHALL BE TILLED TO A MINIMUM DEPTH OF 10". AMENDMENTS SHALL BE APPLIED AFTER CULTIVATION.
- BACKFILL SOIL: USE SOIL EXCAVATED FROM PLANTING HOLES AND PROVIDE AMENDMENTS. REMOVE ALL DEBRIS INCLUDING ROCKS LARGER THAN 3" DIAMETER.
- FERTILIZATION: ALL PLANT MATERIALS SHALL BE FERTILIZED, UPON INSTALLATION, WITH DRIED BONE MEAL OR OTHER SPECIFIED FERTILIZER MIXED IN WITH THE PLANTING SOIL PER THE MANUFACTURER'S INSTRUCTIONS UNLESS NOTED OTHERWISE.
- MULCH MATERIAL: AS SPECIFIED ON THE LANDSCAPE PLANS, MASS MULCH ALL PLANTING BEDS TO 3" DEPTH OVER FIBER MAT WEED BARRIER. ALL PERENNIAL PLANTING BEDS TO RECEIVE 3" DEEP SHREDDED HARDWOOD MULCH WITH NO FIBER MAT WEED BARRIER. ALL EVERGREEN AND DECIDUOUS TREES TO RECEIVE 6" DEEP SHREDDED HARDWOOD MULCH WITH NO MULCH IN DIRECT CONTACT WITH TREE TRUNK.
- TREE STAKING: IT SHALL BE THE SUBCONTRACTOR'S RESPONSIBILITY TO STAKE AND/OR BUY THE TREES ACCORDING TO THE DETAILS. IT IS THE CONTRACTOR'S RESPONSIBILITY TO TAKE EVERY STEP NECESSARY TO MAINTAIN THE TREES AND SHRUBS IN AN UPRIGHT AND PLUMB CONDITION AT ALL TIMES UNTIL THE END OF THE PLANT GUARANTEE PERIOD ESPECIALLY WHERE VANDALISM, SOIL OR WIND CONDITIONS ARE A PROBLEM.
- TREE WRAPPING: WRAPPING MATERIAL SHALL BE QUALITY HEAVY WATERPROOF CREPE PAPER MANUFACTURED FOR THIS PURPOSE. WRAP ALL DECIDUOUS TREES PLANTED IN THE FALL PRIOR TO 12/31 AND REMOVE ALL WRAPPING AFTER 5/1.
- ROBENT PROTECTION: PROVIDE ON ALL TREES, EXCEPT SPRUCE UNLESS OTHERWISE SPECIFIED.
- PLANTING PLAN: ALL PROPOSED PLANTS SHALL BE LOCATED CAREFULLY AS SHOWN ON THE PLANS. PLAN TAKES PRECEDENCE OVER PLANT SCHEDULE IF DISCREPANCIES IN QUANTITIES EXIST. SPECIFICATIONS TAKE PRECEDENCE OVER NOTES. RESPECT STATED DIMENSIONS. DO NOT SCALE DRAWINGS.
- EDGING SHALL BE 4" COMMERCIAL GRADE METAL EDGING. ALL MASS PLANTING BEDS SHALL HAVE EDGING PLACED BETWEEN MULCH AREA AND ANY ADJACENT TURF AREA.

PLANTING NOTES

- NO PLANTING TO BE INSTALLED UNTIL GRADING AND CONSTRUCTION HAS BEEN COMPLETED IN THE IMMEDIATE AREA.
- ALL PLANT MATERIAL LOCATIONS MUST BE REVIEWED AND APPROVED BY THE LANDSCAPE ARCHITECT PRIOR TO ANY AND ALL DIGGING.
- IF THE LANDSCAPE SUBCONTRACTOR PERCEIVES ANY DEFICIENCIES IN THE PLANT SELECTIONS, SOIL CONDITIONS, OR ANY OTHER SITE CONDITION WHICH MIGHT NEGATIVELY AFFECT PLANT MATERIAL ESTABLISHMENT, SURVIVAL OR GUARANTEE, THEY SHALL BRING THESE DEFICIENCIES TO THE ATTENTION OF THE LANDSCAPE ARCHITECT PRIOR TO INSTALLATION.
- ADJUSTMENTS IN LOCATION OF PROPOSED PLANT MATERIALS MAY BE NEEDED IN FIELD. SHOULD AN ADJUSTMENT BE ADVISED, THE LANDSCAPE ARCHITECT MUST BE NOTIFIED.
- ALL PLANTS TO BE INSTALLED AS PER PLANTING DETAILS.
- ONE SHRUB PER TYPE AND SIZE IN EACH PLANTING BED AND EVERY TREE SHALL BE CLEARLY IDENTIFIED (COMMON OR LATIN NOMENCLATURE) WITH A PLASTIC TAG WHICH SHALL NOT BE REMOVED PRIOR TO OWNER ACCEPTANCE.
- WHERE SO/SEED ABUTS PAVED SURFACES, FINISHED GRADE OF SO/SEED SHALL BE HELD 1" BELOW SURFACE ELEVATION OF TRAIL, SUB, CURB, ETC.
- SOD SHALL BE LAID PARALLEL TO THE CONTOURS AND SHALL HAVE STAGGERED JOINTS. ON SLOPES STEEPER THAN 3:1 OR IN DRAINAGE SWALES, THE SOD SHALL BE STAKED TO THE GROUND.
- SEED ALL AREAS DISTURBED DUE TO GRADING OTHER THAN THOSE AREAS NOTED TO RECEIVE SOD.
- REPAIR ALL DAMAGE TO PROPERTY FROM PLANTING OPERATIONS AT NO COST TO THE OWNER.

ACCEPTANCE & WARRANTY NOTES


- LANDSCAPE SUBCONTRACTOR SHALL WARRANTY NEW PLANT MATERIAL THROUGH TWO CALENDAR YEARS FROM THE TIME OF FINAL OWNER AND CITY ACCEPTANCE. NO PARTIAL ACCEPTANCE WILL BE CONSIDERED.
- LANDSCAPE SUBCONTRACTOR SHALL BE RESPONSIBLE FOR ONGOING MAINTENANCE OF NEWLY PLANTED MATERIALS UNTIL THE TIME OF OWNER ACCEPTANCE. ACTS OF VANDALISM OR DAMAGE WHICH MAY OCCUR PRIOR TO OWNER ACCEPTANCE SHALL BE THE RESPONSIBILITY OF THE LANDSCAPE SUBCONTRACTOR.
- LANDSCAPE SUBCONTRACTOR SHALL PREPARE AND SUBMIT A WRITTEN REQUEST FOR THE OWNER ACCEPTANCE INSPECTION OF THE LANDSCAPE AND SITE IMPROVEMENTS PRIOR TO SUBMITTING FINAL PAY REQUEST.
- LANDSCAPE SUBCONTRACTOR SHALL PREPARE AN AS BUILT DRAWING(S) OF LANDSCAPE INSTALLATION SITE IMPROVEMENTS UPON COMPLETION OF CONSTRUCTION INSTALLATION AND PRIOR TO PROJECT ACCEPTANCE.

IRRIGATION NOTES

- IRRIGATION SYSTEM AND REQUIRED COMPONENTS SHALL MEET UNIVERSITY OF ST. THOMAS STANDARDS.
- LANDSCAPE SUBCONTRACTOR SHALL BE RESPONSIBLE FOR PROVIDING A SHOP DRAWING ILLUSTRATING AN IRRIGATION PLAN AND SPECIFICATION AS PART OF THE SCOPE OF WORK WHEN BIDDING. THESE SHALL BE APPROVED BY THE LANDSCAPE ARCHITECT PRIOR TO ORDER.
- VERIFY EXISTING/PROPOSED IRRIGATION SYSTEM LOCATION.
- UNLESS OTHERWISE NOTED, SO/SEED AND PLANTING AREAS INDICATED ON PLAN SHALL BE 100% IRRIGATED. THE IRRIGATION SHALL INCLUDE THE PUBLIC RIGHT OF WAY BETWEEN PROPERTY LINE AND BACK OF CURB WHERE NEW LANDSCAPE IMPROVEMENTS ARE PROPOSED.
- IT SHALL BE THE LANDSCAPE SUBCONTRACTOR'S RESPONSIBILITY TO INSURE THAT ALL SO/SEED / SEEDED AND PLANTED AREAS ARE IRRIGATED PROPERLY, INCLUDING THOSE AREAS DIRECTLY AROUND AND ADJACENT TO BUILDING FOUNDATION.
- THE LANDSCAPE SUBCONTRACTOR SHALL PROVIDE THE OWNER WITH A WATERING/LAWN IRRIGATION SCHEDULE APPROPRIATE TO THE PROJECT SITE CONDITIONS AND TO PLANT MATERIAL GROWTH REQUIREMENTS.
- IRRIGATION SYSTEMS SHALL COMPLY WITH ALL CITY CODES & REQUIREMENTS.



RYAN A+E, INC.
533 South Third Street, Suite 100
Minneapolis, MN 55415
612-492-4000 tel
612-492-3000 fax
WWW.RYANCOMPANIES.COM

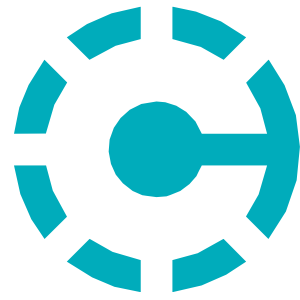

CRAWFORD ARCHITECTS, INC.
1801 McGee Street, Suite 200
Kansas City, MO 66210
816-421-2640 tel
816-421-2650 fax
WWW.CRAWFORDARCH.COM

OWNER



University of St. Thomas
St. Paul, MN

CONSULTANTS



MEYEF HNSON
STRUCTURAL DESIGN + ENGINEERING

PROJECT INFORMATION

LEE & PENNY
ANDERSON
MULTIPURPOSE
ARENA

2260 SUMMIT AVE
ST. PAUL, MN 55105

I hereby certify that this plan, specification or report was prepared by me or under my direct supervision and that I am a duly Licensed Landscape Architect under the laws of the state of Minnesota

Name: JCB
JUSTIN C. BAGGENSTOSS

REGISTRATION NO. DATE
LA 52753 01/19/2024

© 2023 RYAN A+E, INC.
DRAWN BY: JCB CHECKED BY: JCB
JOB NO. DATE
701480 01/19/2024


ISSUE RECORD		
ISSUE #	DATE	DESCRIPTION
2	06/22/2023	50% SCHEMATIC DESIGN
3	08/25/2023	100% SCHEMATIC DESIGN
4	11/03/2023	50 % DESIGN DEVELOPMENT
DD	01/19/2024	100% DESIGN DEVELOPMENT

100% DD SET

01/19/2024

LANDSCAPE
DETAILS

L500

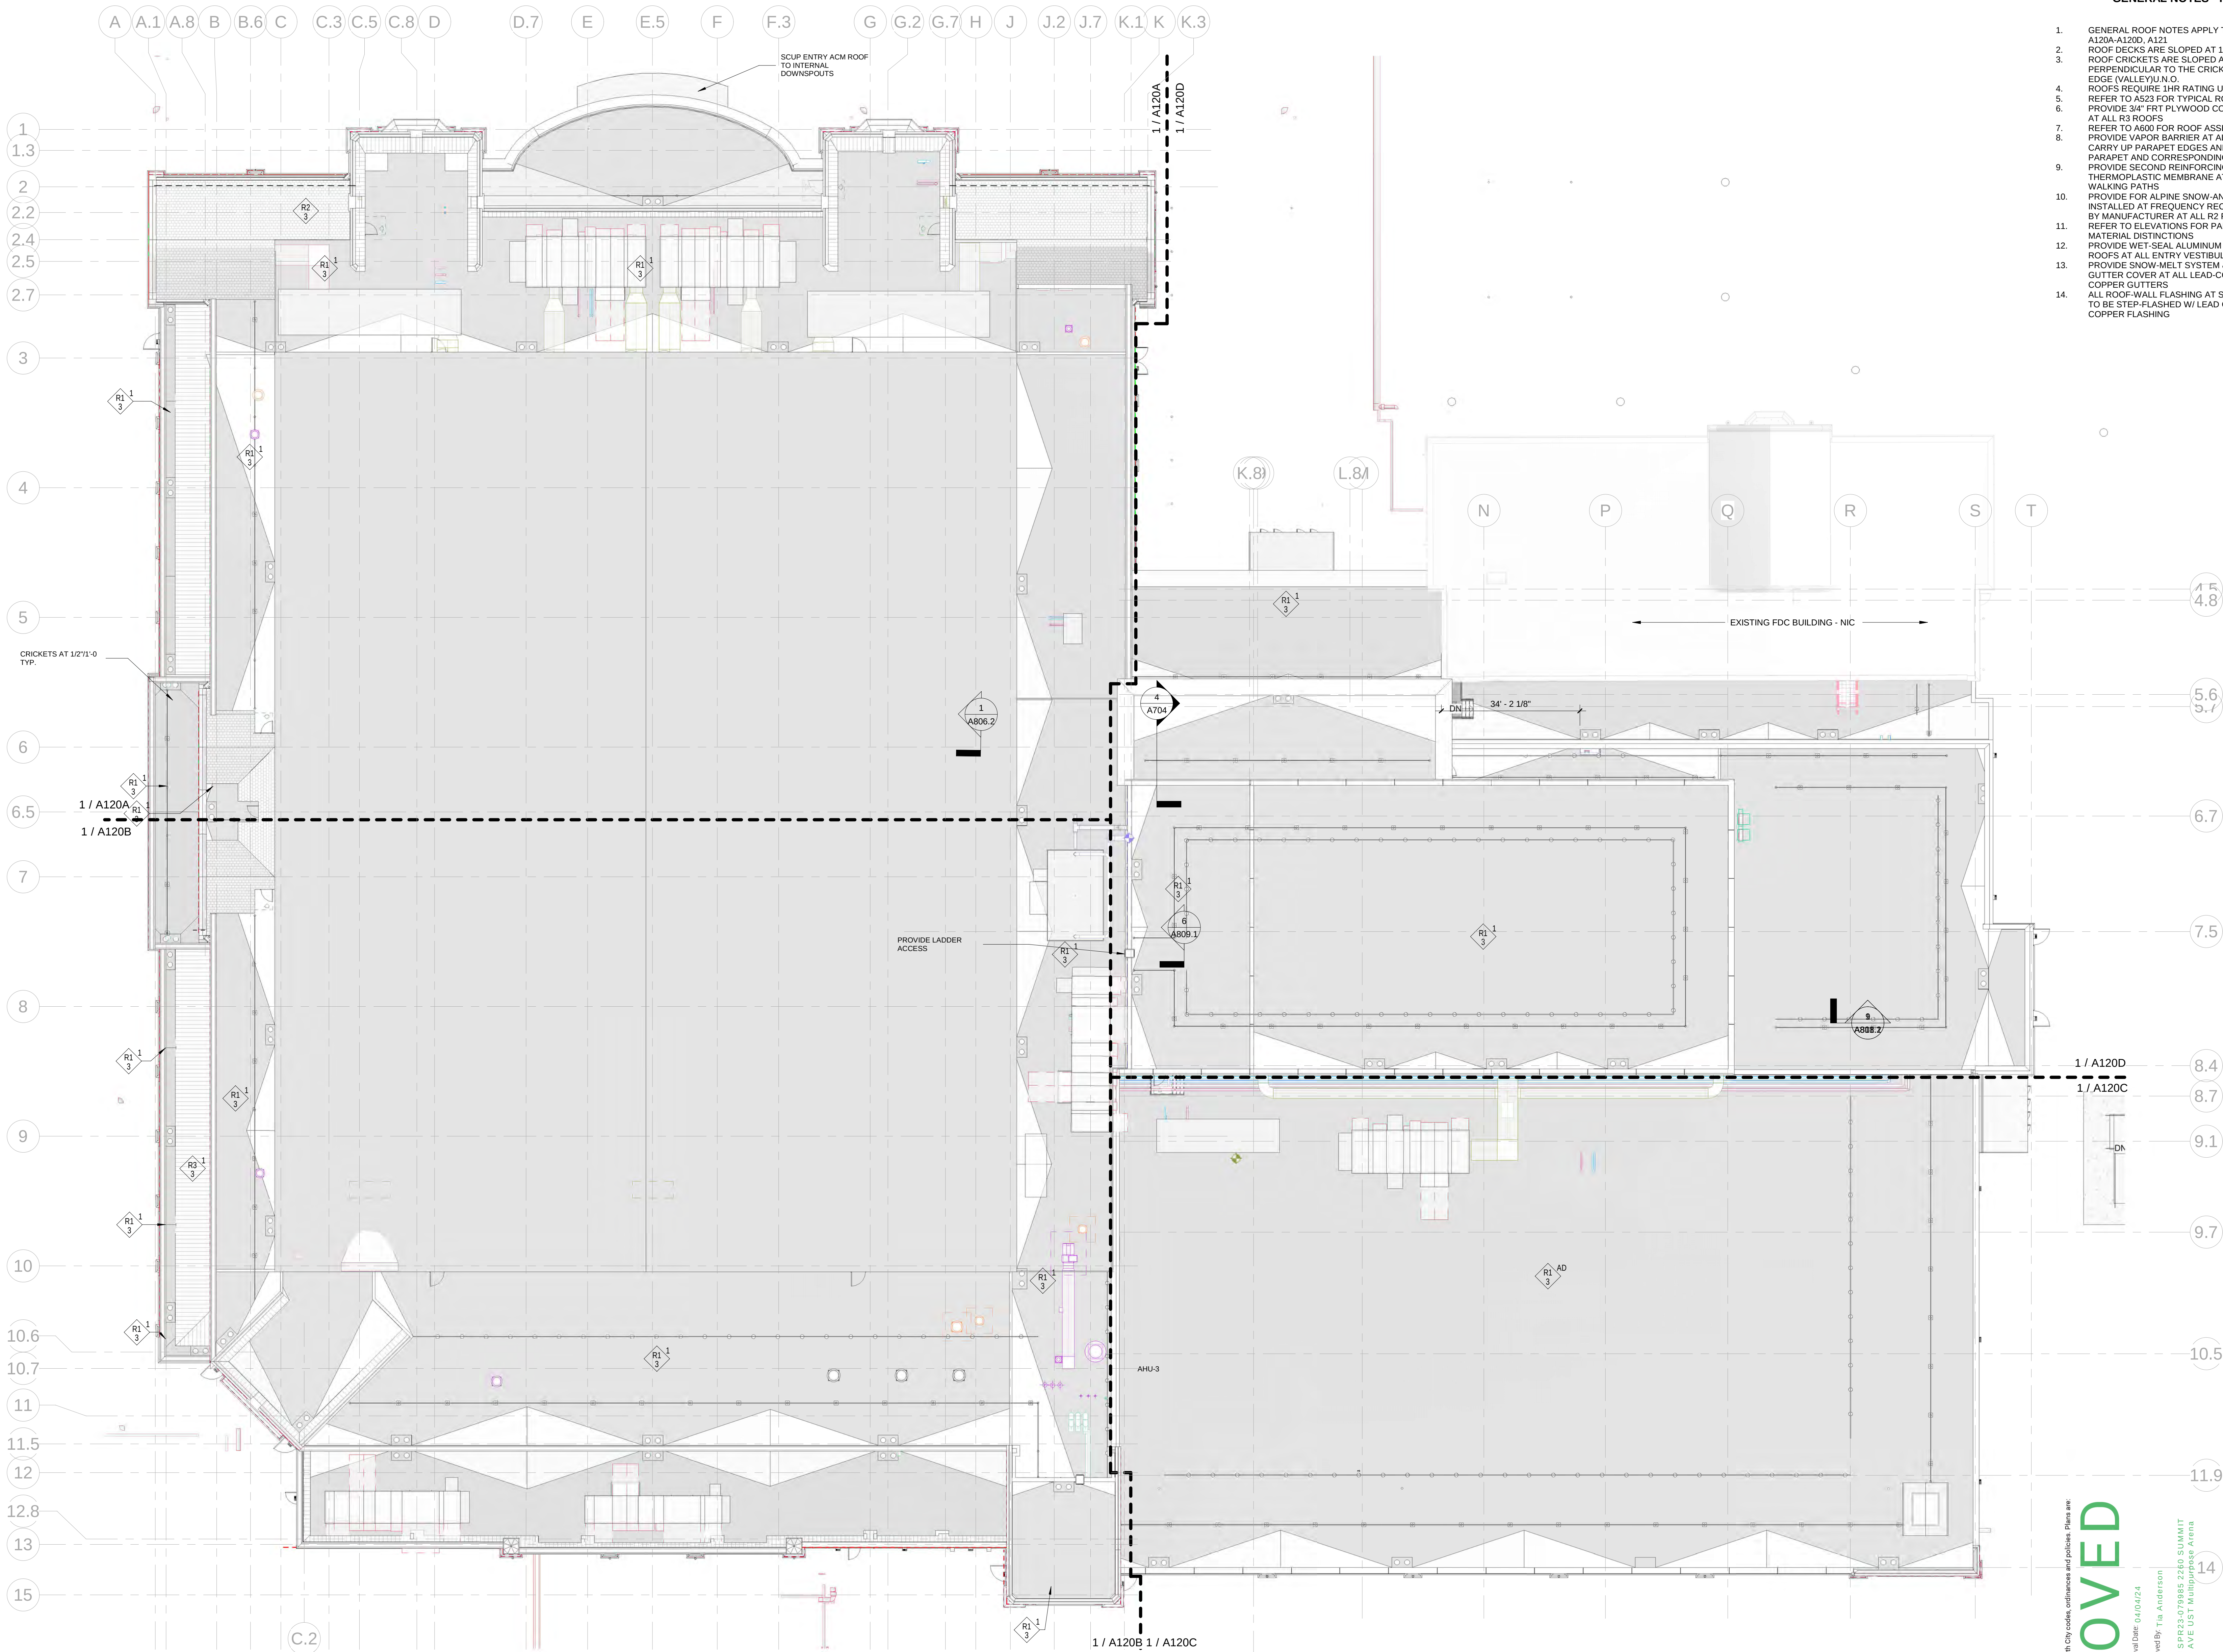


GENERAL NOTES - ROOF

- GENERAL ROOF NOTES APPLY TO A120.
- A120A-A120D, A121
- ROOF DECKS ARE SLOPED AT 1/4"1'-0" U.N.O.
- ROOF CRICKETS ARE SLOPED AT 1/2"1'-0" PERPENDICULAR TO THE CRICKET'S LEADING EDGE (VALLEY) U.N.O.
- ROOFS REQUIRE 1HR RATING U.N.O.
- REFER TO A523 FOR TYPICAL ROOF DETAILS
- PROVIDE 3/4" FRP PLYWOOD COVERBOARD AT ALL R3 ROOFS
- REFER TO A800 FOR ROOF ASSEMBLIES
- PROVIDE VAPOR BARRIER AT ALL ROOFS - CARRY UP PARAPET EDGES AND SEAL OVER PARAPET AND CORRESPONDING WRB
- PROVIDE SECOND REINFORCING LAYER THERMOPLASTIC MEMBRANE AT INDICATED WALKING PATHS
- PROVIDE FOR ALPINE SNOW-ANCHORS INSTALLED AT FREQUENCY RECOMMENDED BY MANUFACTURER AT ALL R2 ROOFS
- REFER TO ELEVATIONS FOR PARAPET CAP MATERIAL DISTINCTIONS
- PROVIDE WET SEAL ALUMINUM COMPOSITE ROOFS AT ALL ENTRY VESTIBULES
- PROVIDE SNOW-MELT SYSTEM & INTEGRAL GUTTER COVER AT ALL LEAD-COATED COPPER GUTTERS
- ALL ROOF-WALL FLASHING AT STONE WALLS TO BE STEP-FLASHED W/ LEAD COATED COPPER FLASHING



RYAN A+E, INC.
533 South Third Street, Suite 100
Minneapolis, MN 55415
612-492-4000 tel
612-492-3000 fax
WWW.RYANCOMPANIES.COM

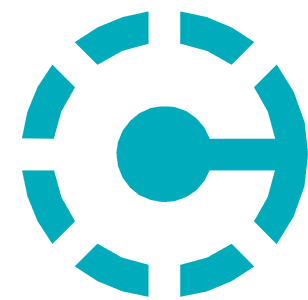

CRAWFORD ARCHITECTS, INC.
1801 McGee Street, Suite 200
Kansas City, MO 66210
816-421-2640 tel
816-421-2650 fax
WWW.CRAWFORDARCH.COM

OWNER



University of St. Thomas
St. Paul, MN

CONSULTANTS

PROJECT INFORMATION

LEE & PENNY
ANDERSON
MULTIPURPOSE
ARENA

2260 SUMMIT AVE ST.
PAUL, MN 55105

ARCHITECTS
I hereby certify that this plan, specification, or report was prepared by me or under my direct supervision and that I am a duly Licensed Architect under the laws of the State of Minnesota.
Print Name: Miguel Antonio Rodriguez
Signature: [Signature]
Date: 1/19/24 License: 48148

© 2024 RYAN A+E, INC.

PROJ. NO.
701480

ISSUE RECORD

ISSUE #	DATE	DESCRIPTION
	08/25/2023	100% SCHEMATIC DESIGN
2	11/03/2023	SPR RESUBMITTAL
	11/17/2023	50% DESIGN DEVELOPMENT
	01/19/2024	100% DESIGN DEVELOPMENT

ROOF PLAN
OVERALL

A120

APPROVED


Approved Date: 01/19/24
Approved By: TIA ANDERSON
File #: 202403-APPROVE-2260 SUMMIT AVE UST MULTIPURPOSE ARENA

These plans have been reviewed for compliance with City codes, ordinances and policies. Plans are:

The approval of these plans by the City of Saint Paul does not constitute a warranty of any kind, nor does it constitute a recommendation with local ordinances. Plans are subject to change without notice and are subject to final inspection and approval.



Plans are available for all registered inspectors.

KEY PLAN

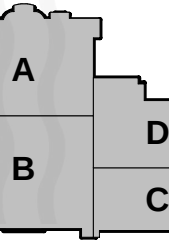


1 ROOF PLAN - OVERALL
1/16" = 1'-0"

NOTE: ALL PRIMARY ROOF SLOPES ASSUME SLOPED STRUCTURE AND DECK UNLESS OTHERWISE NOTED.
CRICKETS TO BE BUILT UP WITH SLOPED RIGID INSULATION

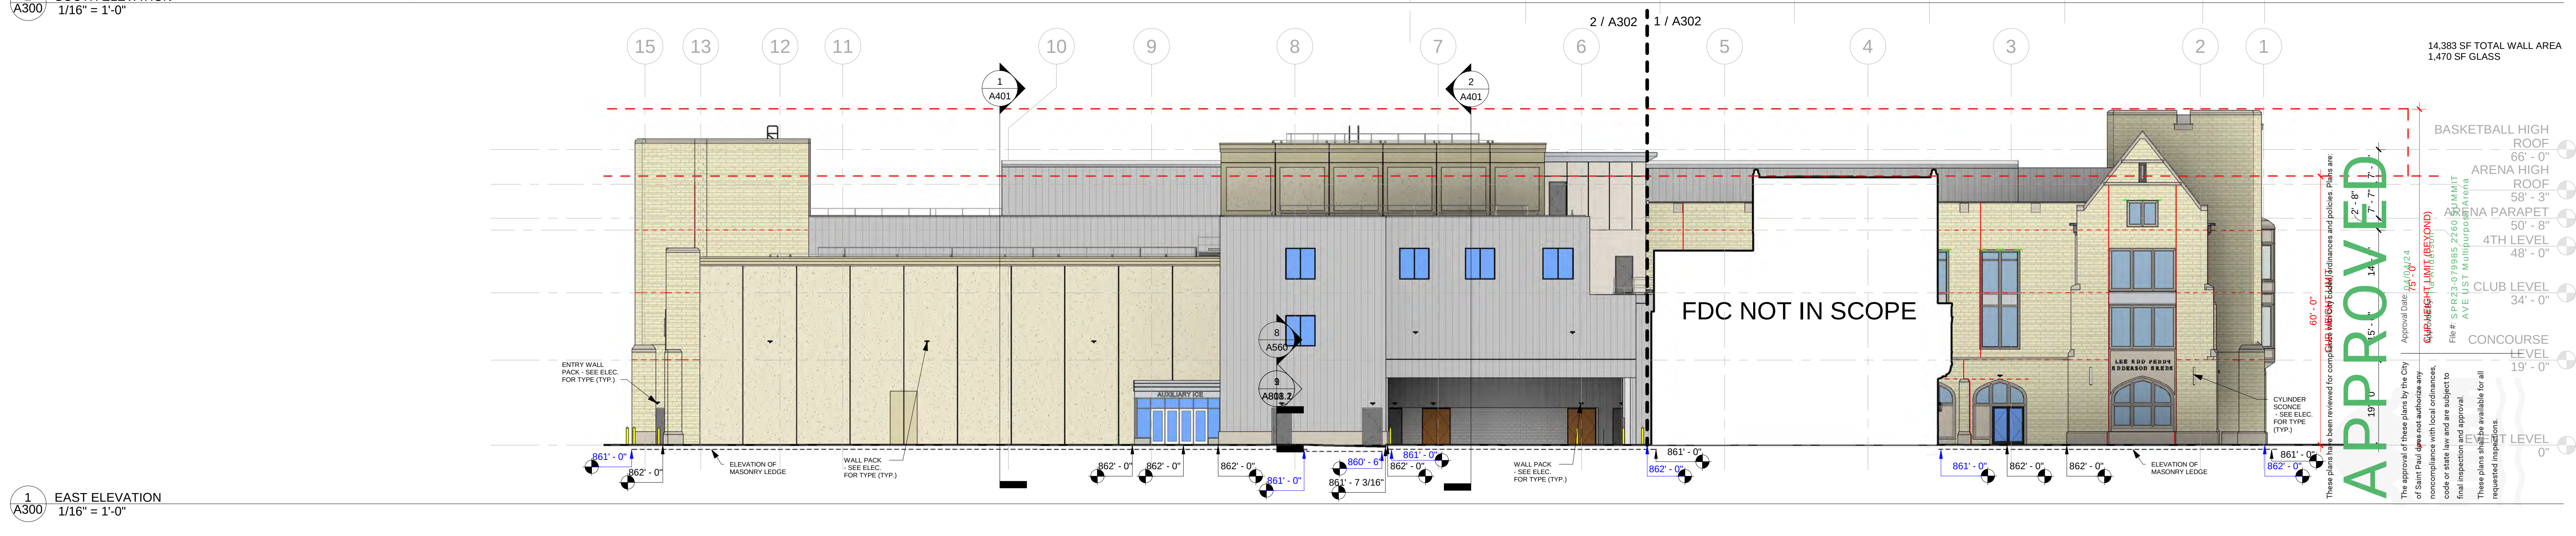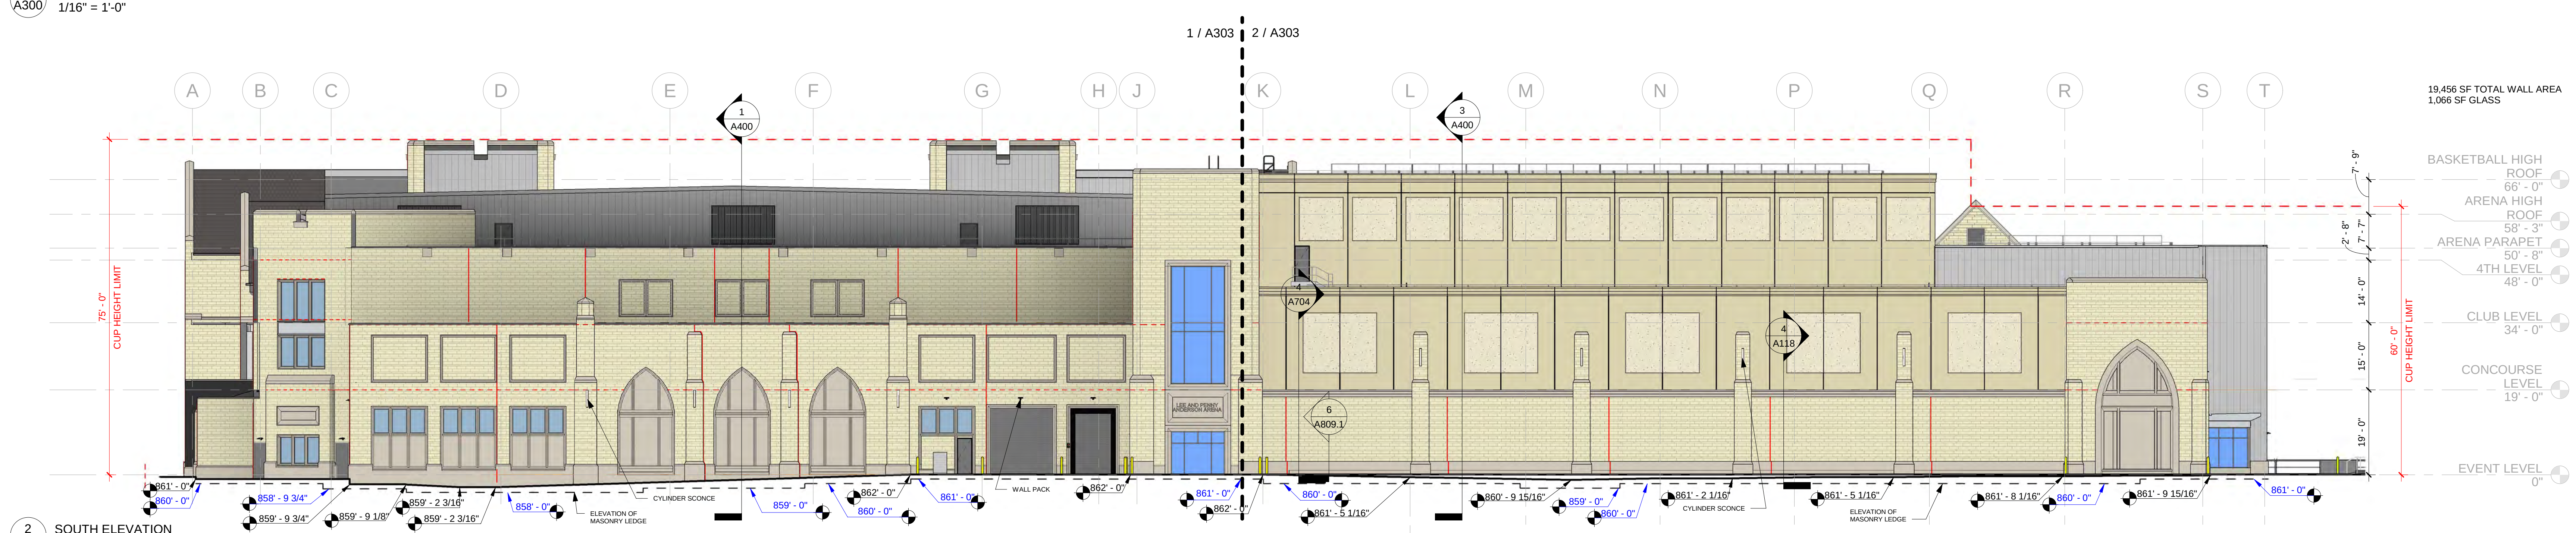

RYAN A+E, INC.
533 South Third Street, Suite 100
Minneapolis, MN 55415
612-492-4000 tel
612-492-3000 fax
WWW.RYANCOMPANIES.COM

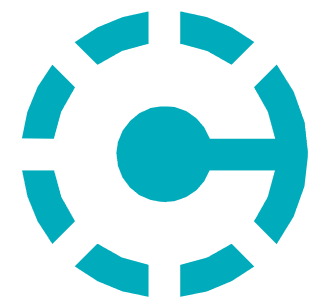

CRAWFORD ARCHITECTS, INC.
1801 McGee Street, Suite 200
Kansas City, MO 66210
816-421-2640 tel
816-421-2650 fax
WWW.CRAWFORDARCH.COM

OWNER



University of St. Thomas
St. Paul, MN

CONSULTANTS

PROJECT INFORMATION

LEE & PENNY ANDERSON MULTIPURPOSE ARENA

2260 SUMMIT AVE ST. PAUL, MN 55105

ARCHITECTS
I hereby certify that this plan, specification, or report was prepared by me or under my direct supervision and that I am a duly Licensed Architect under the laws of the State of Minnesota.
Print Name: Miguel Antonio Rodriguez
Signature: [Signature]
Date: 1/19/24 License: 68168

© 2024 RYAN A+E, INC.

PROJ. NO. 701480

ISSUE RECORD		
ISSUE #	DATE	DESCRIPTION
1	08/25/2023	100% SCHEMATIC DESIGN
2	11/03/2023	SPR RESUBMITTAL
	11/17/2023	50% DESIGN DEVELOPMENT
	01/19/2024	100% DESIGN DEVELOPMENT


BUILDING ELEVATIONS OVERALL

A300

0' 1" 2" 100'

1/19/2024 6:28:49 PM


2 NORTH ELEVATION (E)
1/8" = 1'-0"

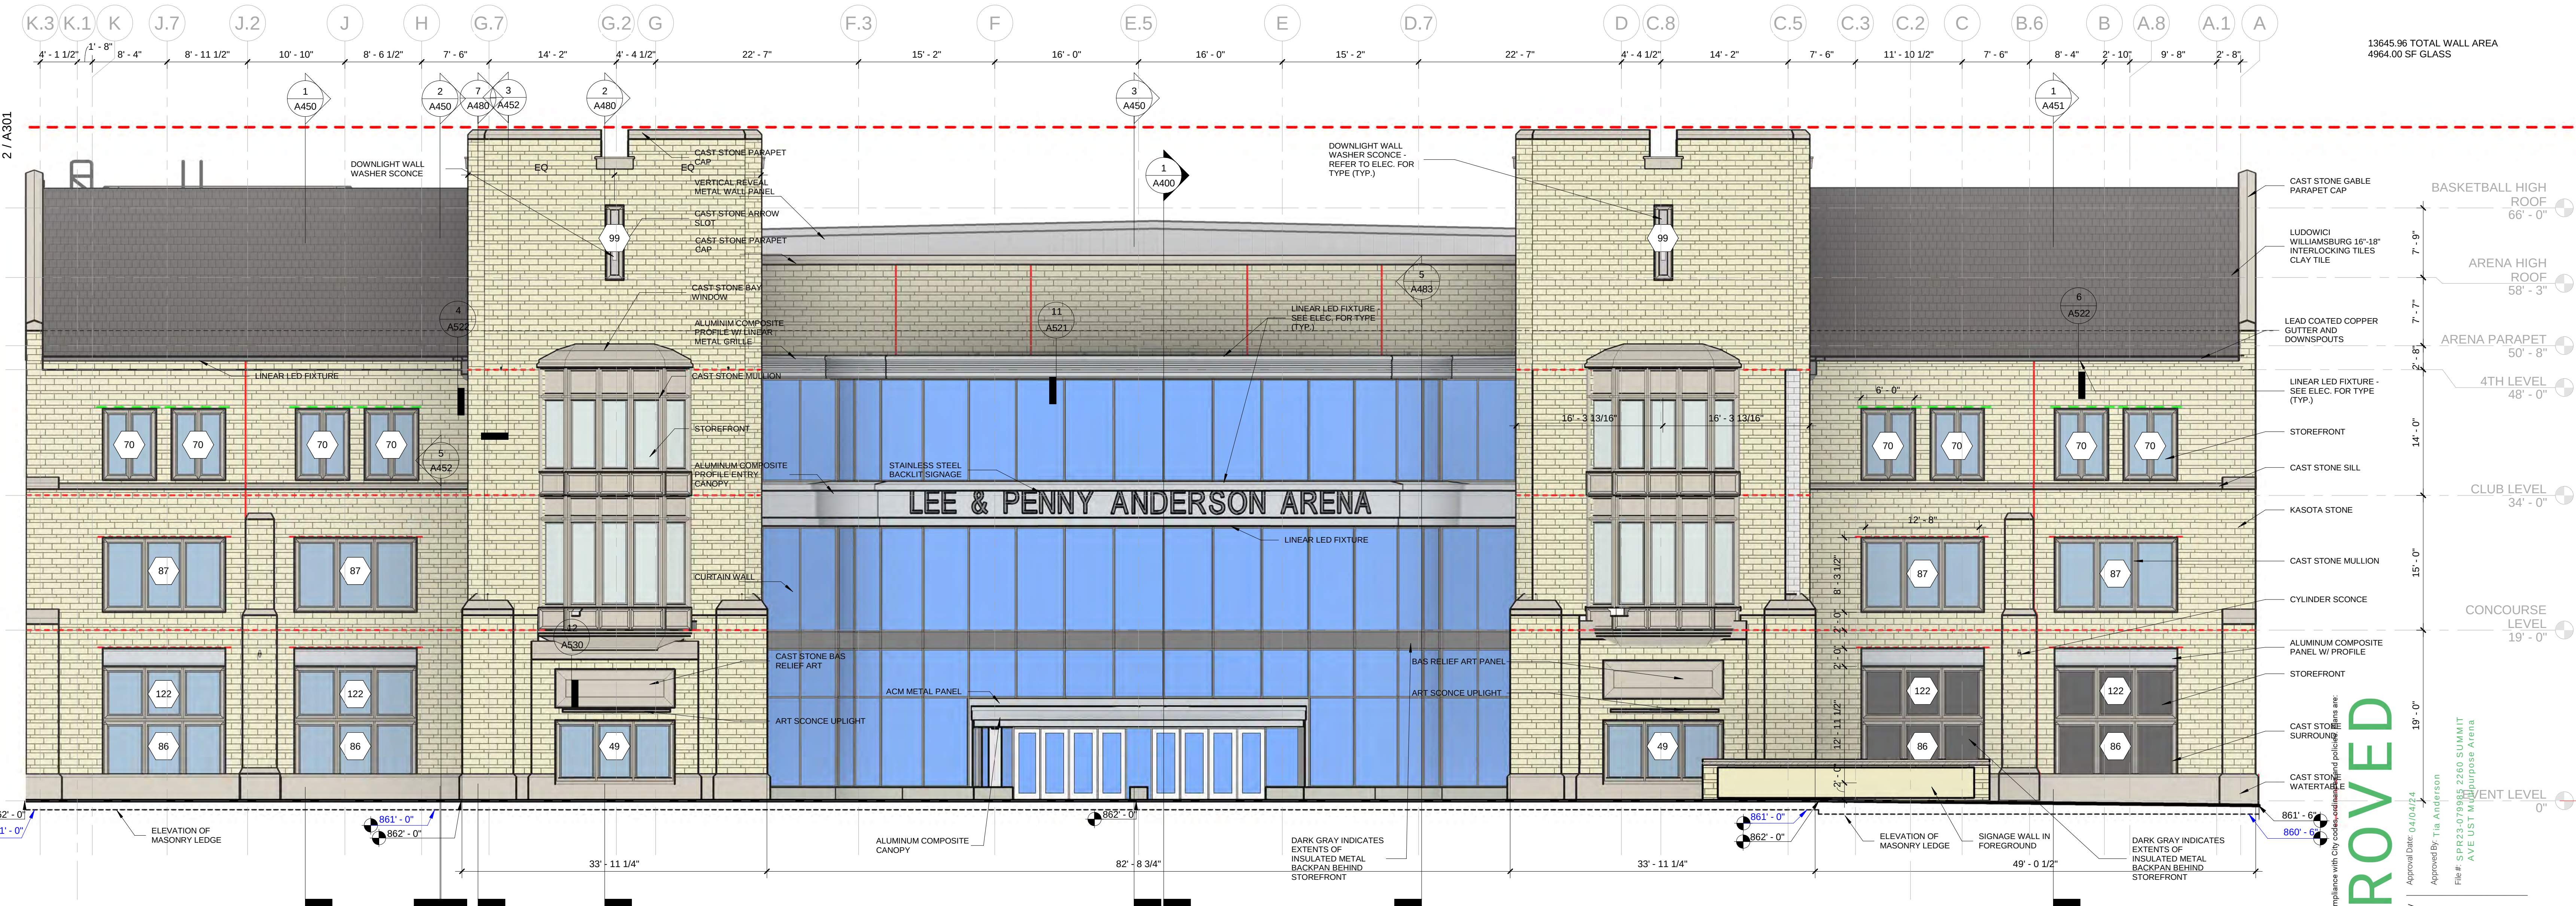

1 NORTH ELEVATION (W)
1/8" = 1'-0"



RYAN A+E, INC.
533 South Third Street, Suite 100
Minneapolis, MN 55415
612-492-4000 tel
612-492-3000 fax
WWW.RYANCOMPANIES.COM

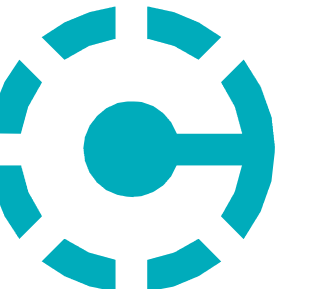

CRAWFORD ARCHITECTS, INC.
1801 McGee Street, Suite 200
Kansas City, MO 66210
816-421-2640 tel
816-421-2650 fax
WWW.CRAWFORDARCH.COM

OWNER



University of St. Thomas
St. Paul, MN

CONSULTANTS

PROJECT INFORMATION
**LEE & PENNY
ANDERSON
MULTIPURPOSE
ARENA**
2260 SUMMIT AVE ST.
PAUL, MN 55105

ARCHITECTS
I hereby certify that this plan, specification, or
report was prepared by me or under my direct
supervision and that I am a duly Licensed Architect
under the laws of the State of Minnesota.
Print Name: Miguel Antonio Rodriguez
Signature: [Signature]
Date: 1/19/24 License: 48148

© 2024 RYAN A+E, INC.
PROJ. NO.
701480

ISSUE RECORD		
ISSUE #	DATE	DESCRIPTION
1	08/25/2023	100% SCHEMATIC DESIGN
2	11/03/2023	SPR RESUBMITTAL
	11/17/2023	50% DESIGN DEVELOPMENT
	01/19/2024	100% DESIGN DEVELOPMENT

EXTERIOR
ELEVATIONS

A301



OWNER



CONSULTANTS

PROJECT INFORMATION

**LEE & PENNY
ANDERSON
MULTIPURPOSE
ARENA**

2260 SUMMIT AVE ST.
PAUL, MN 55105

ARCHITECTS

I hereby certify that this plan, specification, or report was prepared by me or under my direct supervision and that I am a duly Licensed Architect under the laws of the State of Minnesota.

Print Name: Miguel Antonio Rodriguez

Print Name: Moisés Antonio Rodríguez

Signature: Margaret A. Kelly
Date 1/19/24 License# 49148



© 2024 RYAN A+E, INC.

PROJ. NO.
701480

ISSUE RECORD		
ISSUE #	DATE	DESCRIPTION
	08/25/2023	100% SCHEMATIC DESIGN
2	11/03/2023	SPR RESUBMITTAL
	11/17/2023	50% DESIGN DEVELOPMENT
	01/19/2024	100% DESIGN DEVELOPMENT

EXTERIOR ELEVATIONS

A302

  


APPROVED

The approval of these plans by the City of Saint Paul does not authorize any noncompliance with local ordinances, code or state law and are subject to final inspection and approval.

These plans shall be available for all

Approval Date: 04/04/24
 Approved By: Tia Anderson
 File #: SPR23-079885-2
 ACTIVE UST Multiple

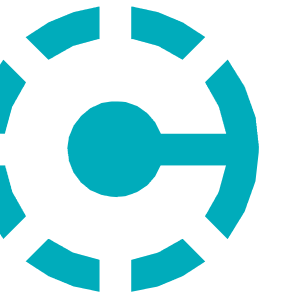

OWNER



University of St. Thomas
St. Paul, MN

CONSULTANTS

PROJECT INFORMATION

**LEE & PENNY
ANDERSON
MULTIPURPOSE
ARENA**

2260 SUMMIT AVE ST.
PAUL, MN 55105

ARCHITECTS
I hereby certify that this plan, specification, or
report was prepared by me or under my direct
supervision and that I am a duly Licensed Architect
under the laws of the State of Minnesota.
Print Name: Miguel Antonio Rodriguez
Signature: [Signature]
Date: 11/19/24 License: 68148


© 2024 RYAN A+E, INC.

PROJ. NO.
701480


ISSUE RECORD		
ISSUE #	DATE	DESCRIPTION
1	08/25/2023	100% SCHEMATIC DESIGN
2	11/03/2023	SPR RESUBMITTAL
	11/17/2023	50% DESIGN DEVELOPMENT
	01/19/2024	100% DESIGN DEVELOPMENT

EXTERIOR
ELEVATIONS


A303

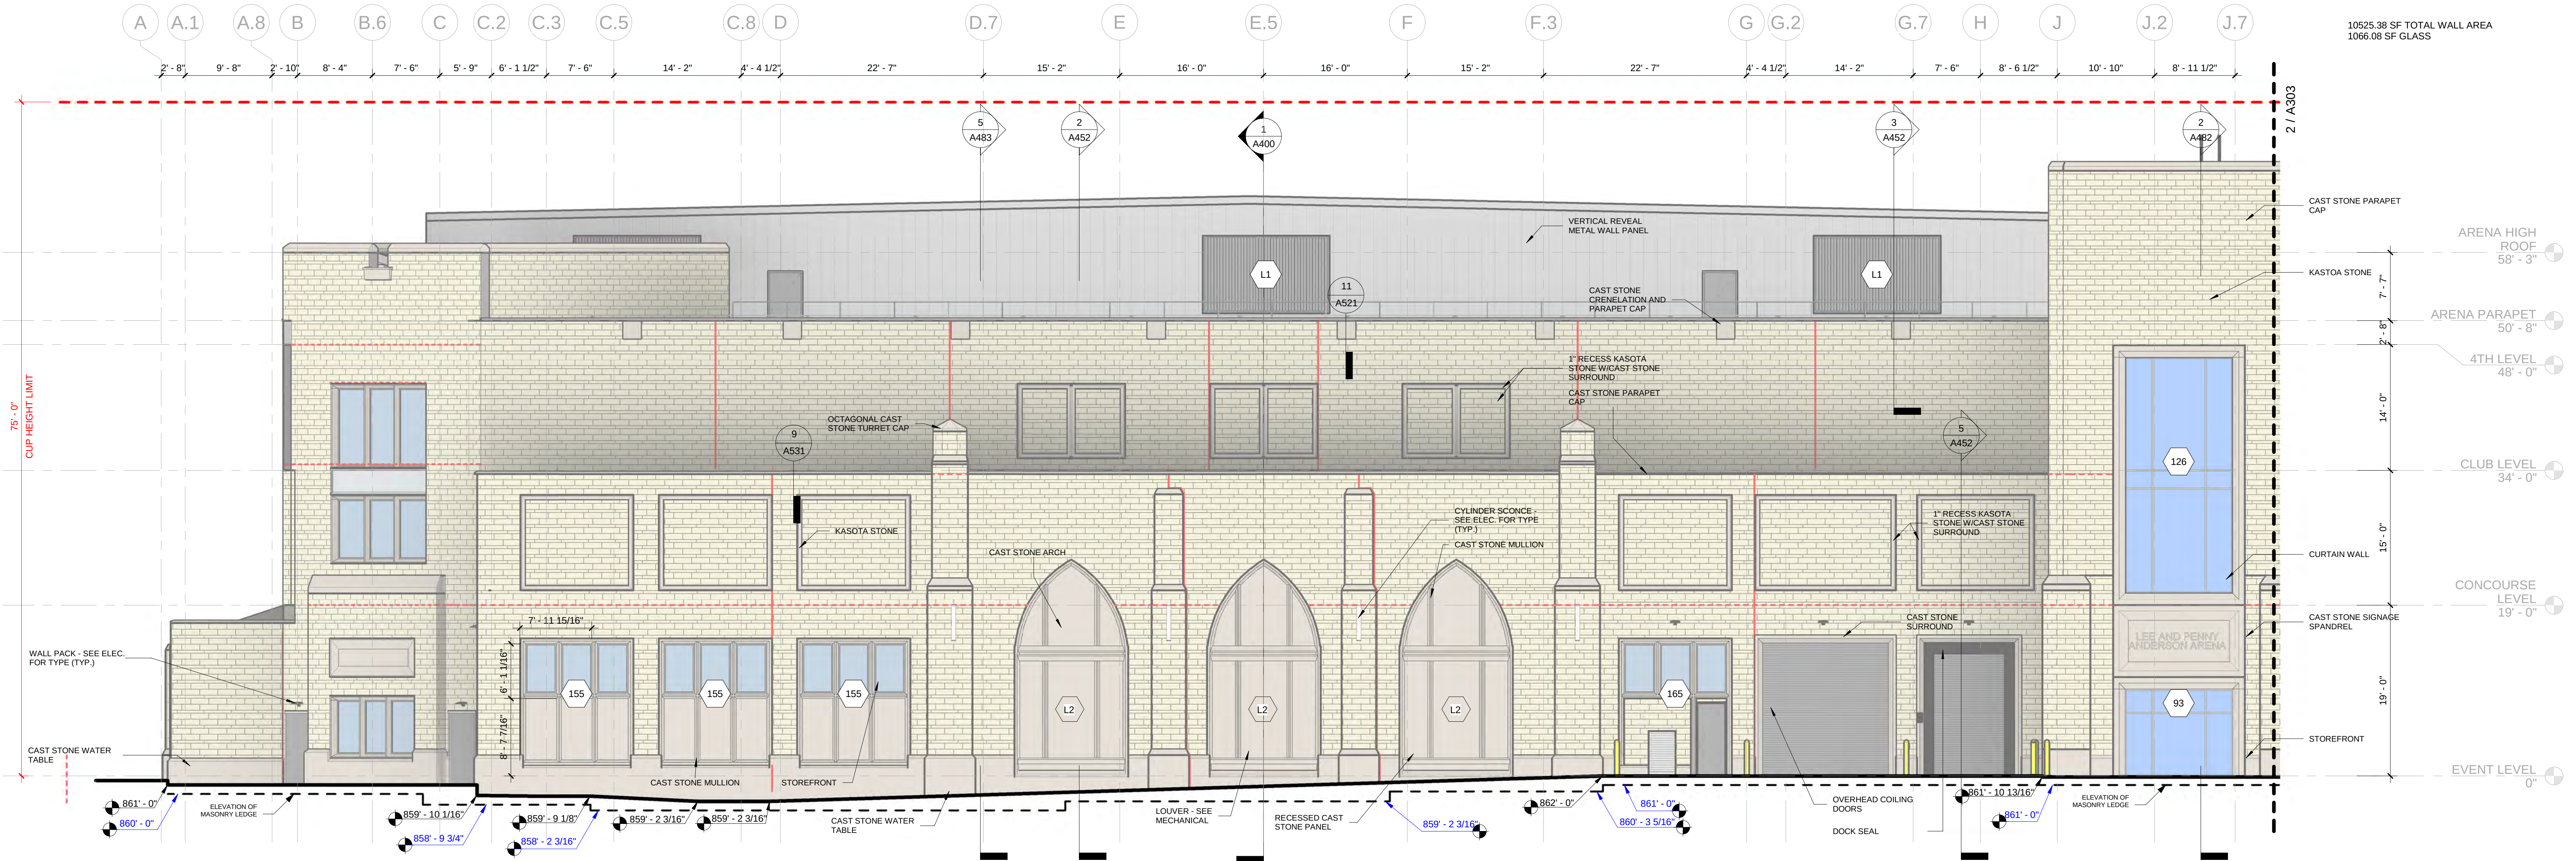


1 SOUTH ELEVATION (W)
1/8" = 1'-0"

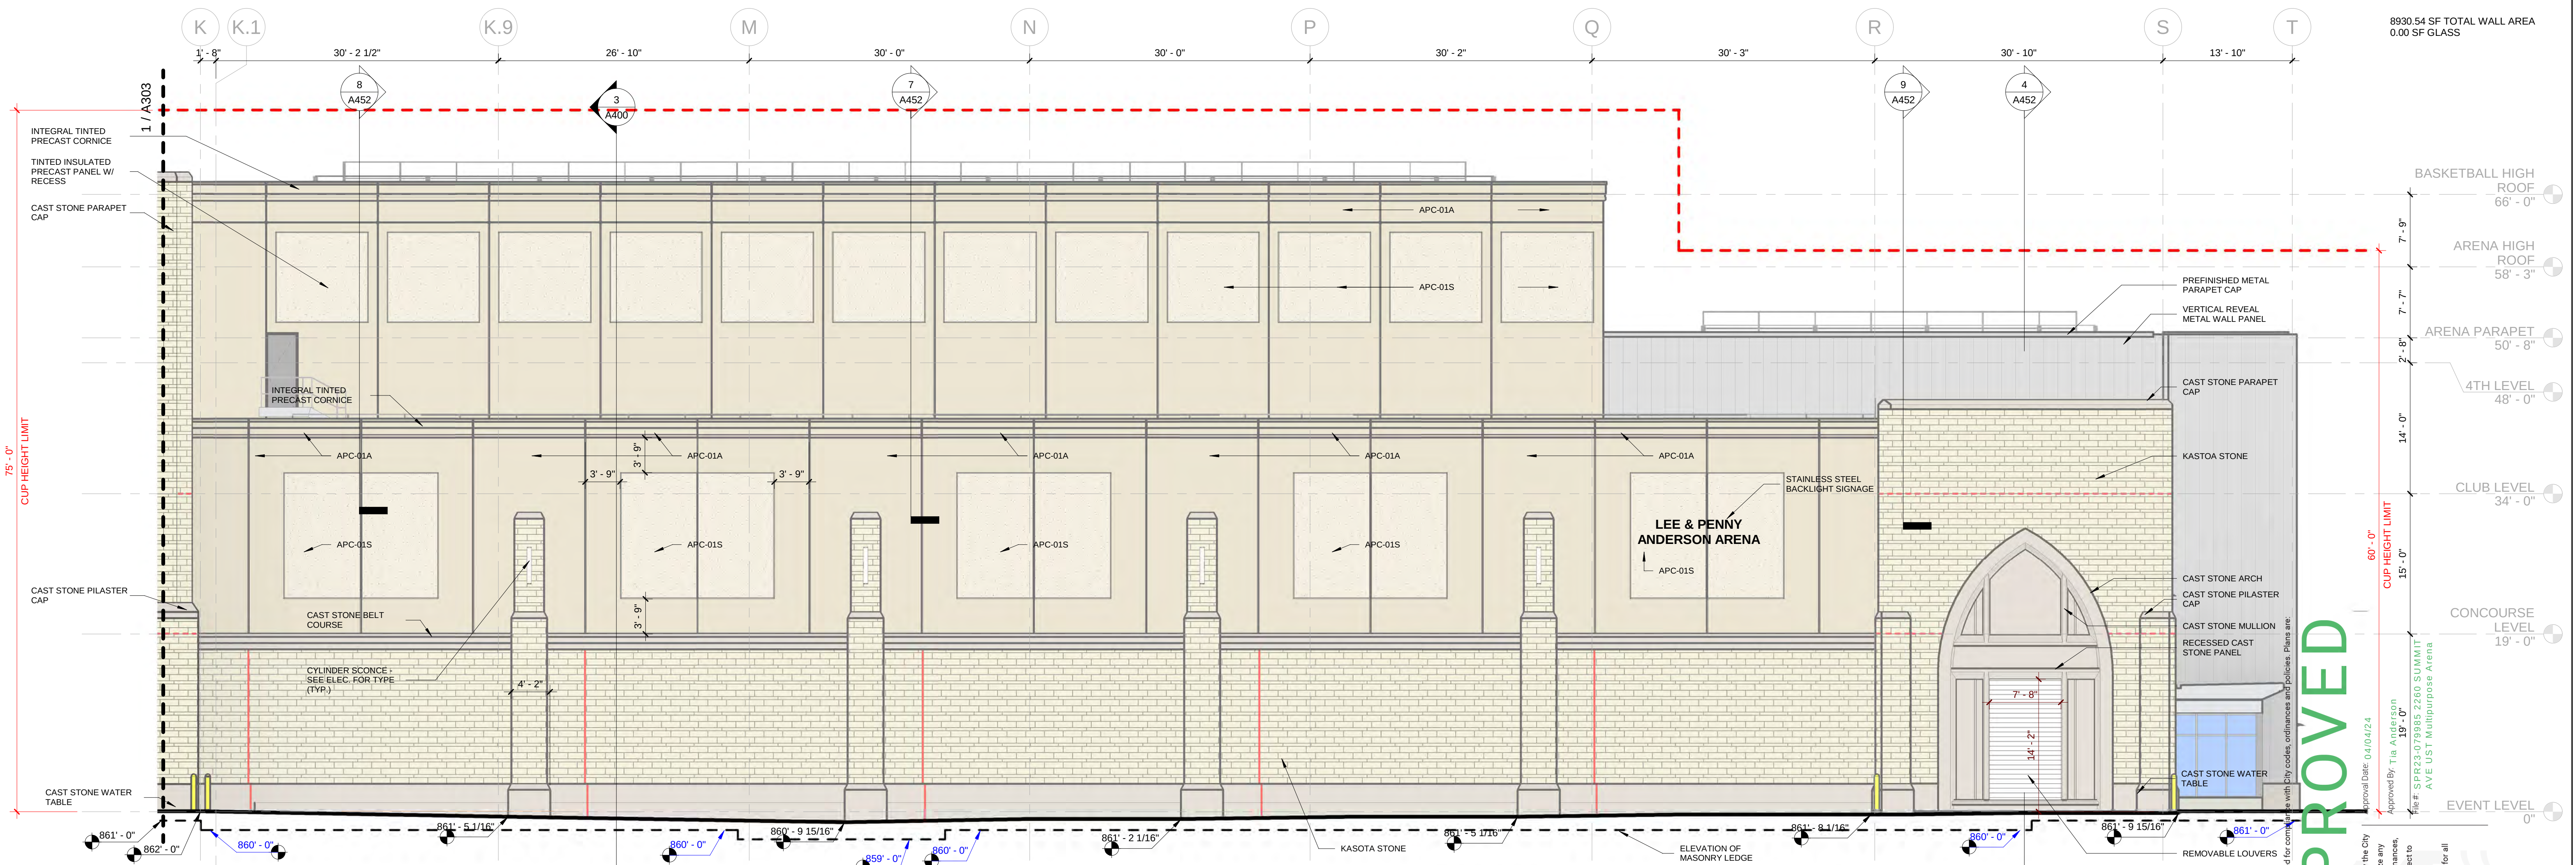

2 SOUTH ELEVATION (E)
1/8" = 1'-0"

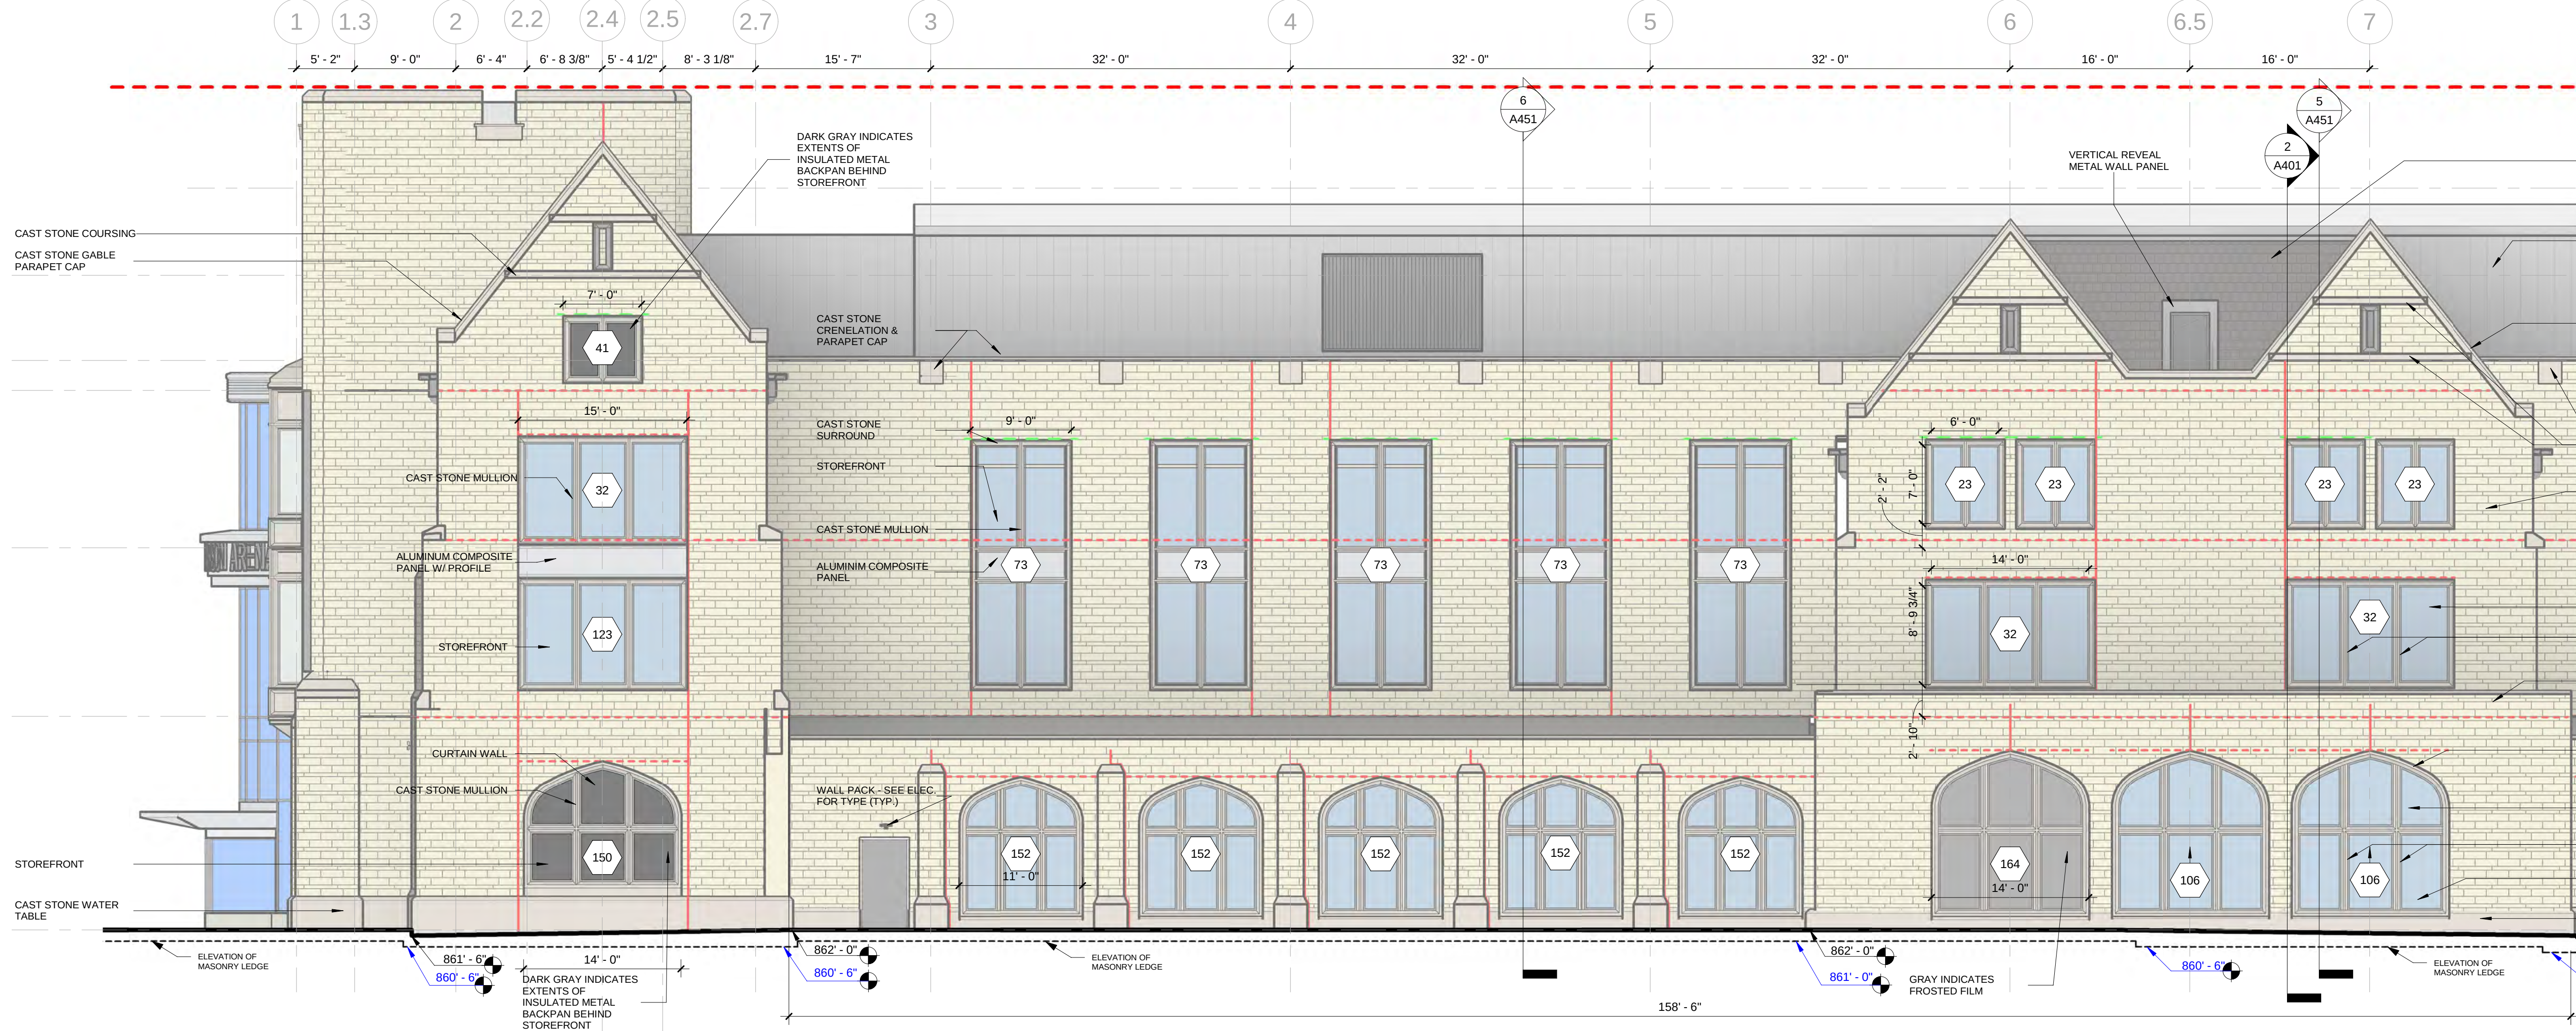


1 WEST ELEVATION (N)
1/8" = 1'-0"

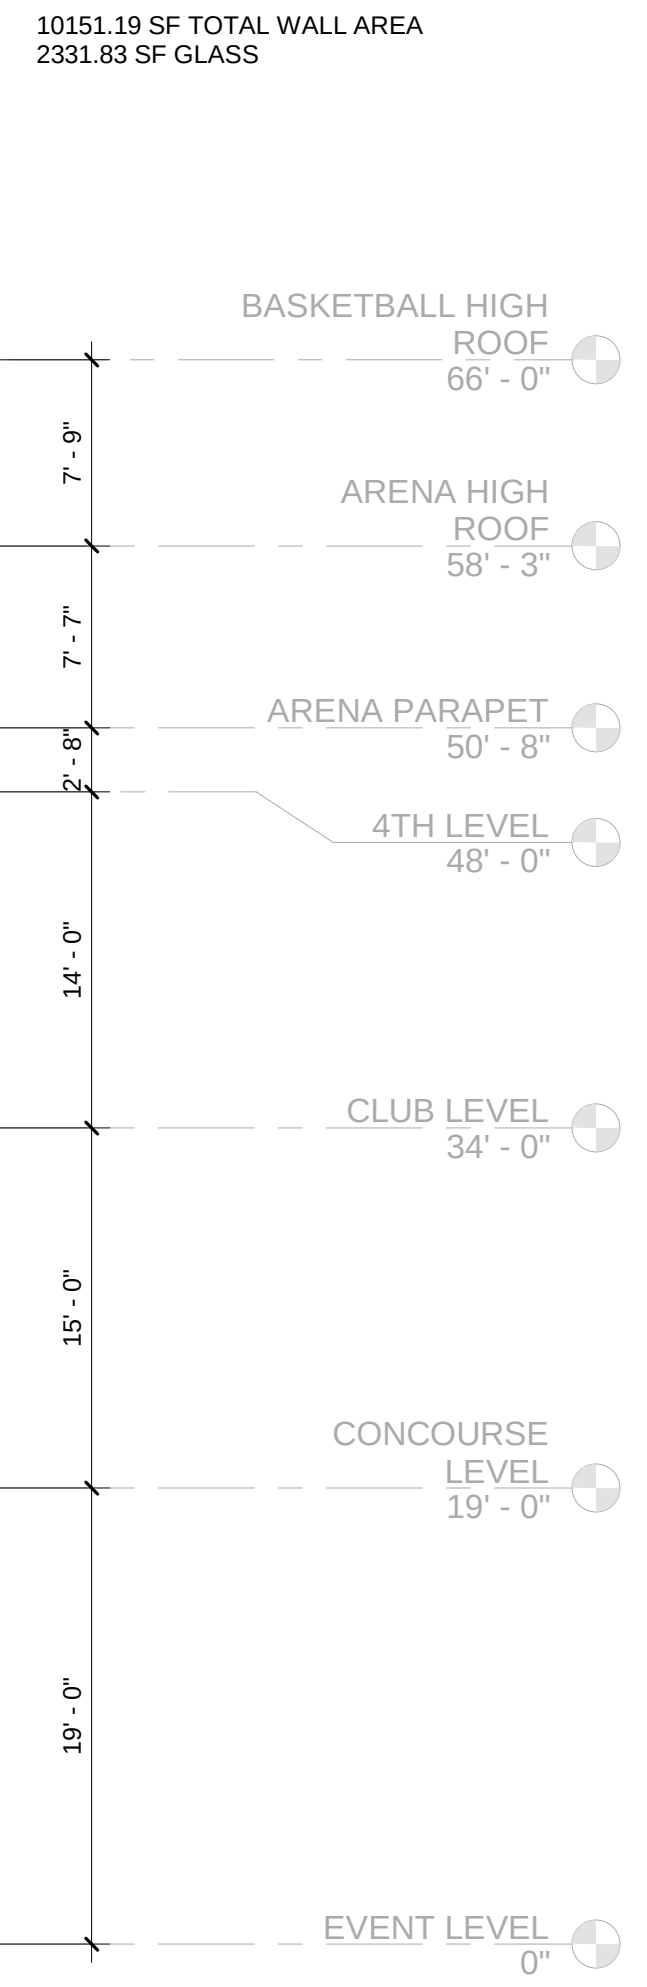

2 WEST ELEVATION (S)
1/8" = 1'-0"


5283.90 SF TOTAL WALL AREA
1397.90 GLASS

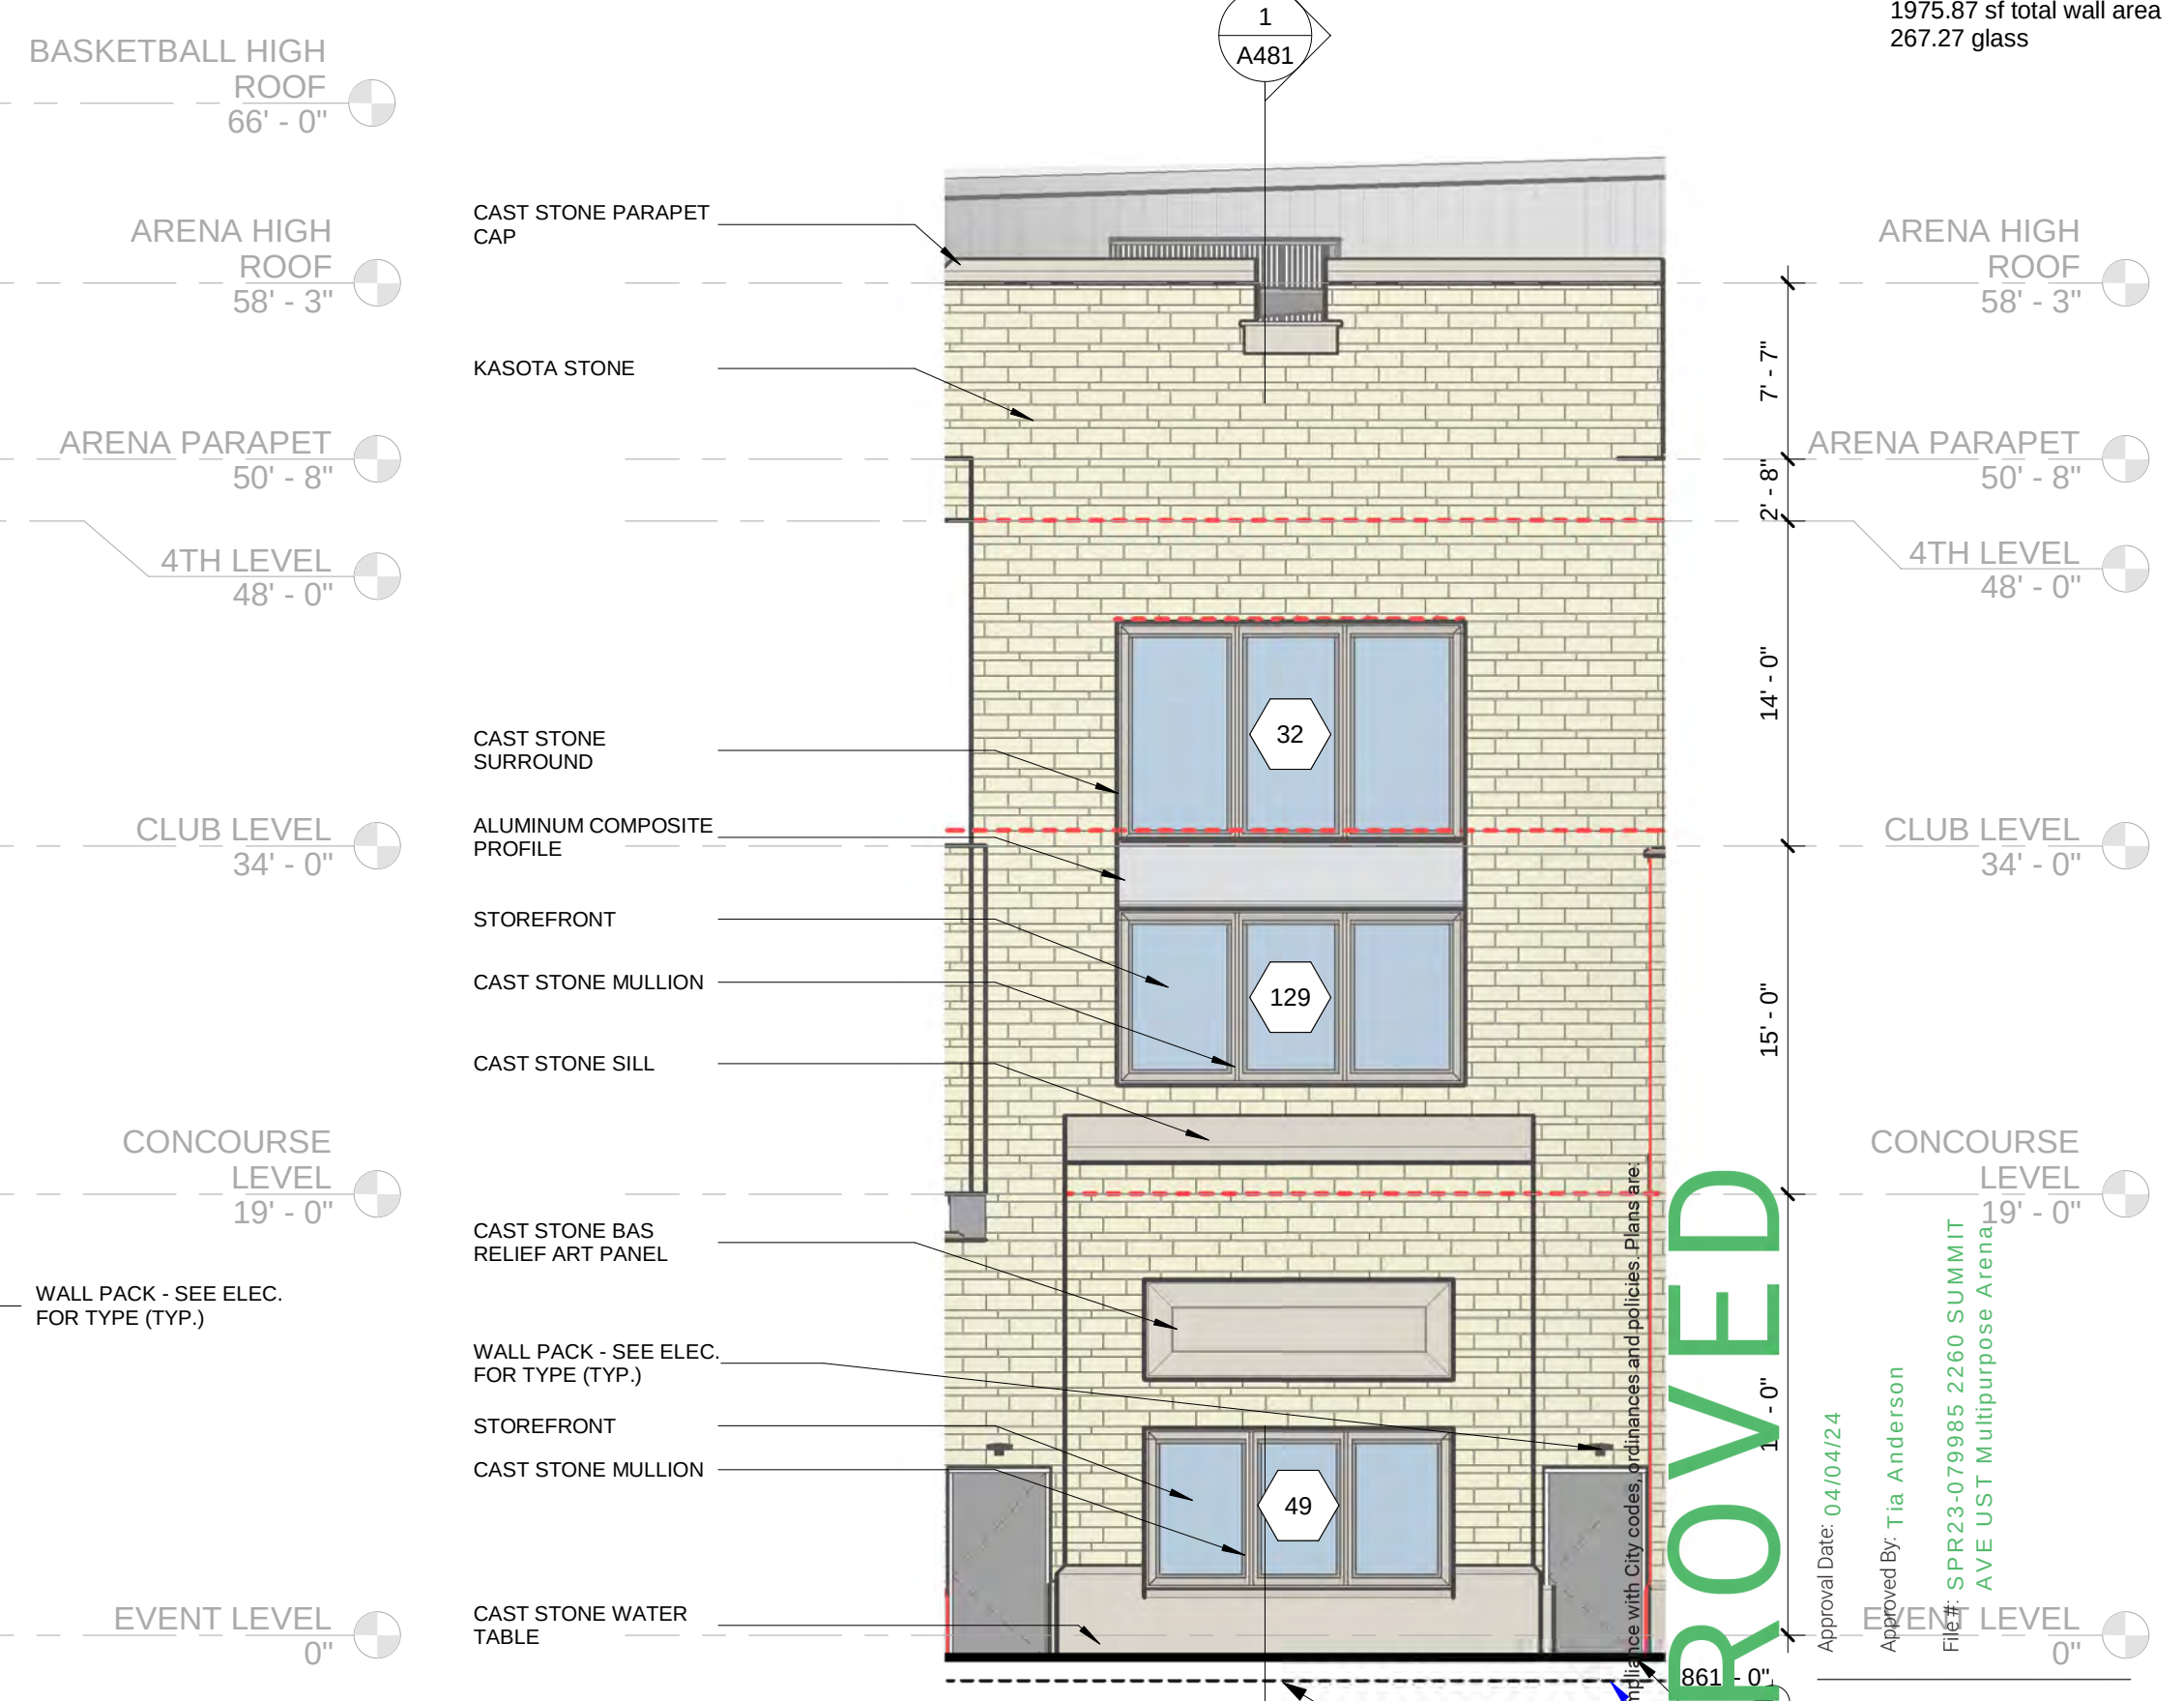

3 SW TOWER ELEVATION
1/8" = 1'-0"

APPROVED
The approval of these plans by the City of Saint Paul does not constitute a warranty of fitness for use or a guarantee of compliance with local ordinances. These plans shall be available for all requested inspections.

RYAN A+E, INC.
533 South Third Street, Suite 100
Minneapolis, MN 55415
612-492-4000 tel
612-492-3000 fax
WWW.RYANCOMPANIES.COM

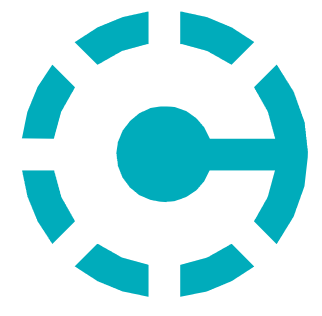

CRAWFORD ARCHITECTS, INC.
1801 McGee Street, Suite 200
Kansas City, MO 66210
816-421-2640 tel
816-421-2650 fax
WWW.CRAWFORDARCH.COM



University of St. Thomas
St. Paul, MN

CONSULTANTS

PROJECT INFORMATION
LEE & PENNY
ANDERSON
MULTIPURPOSE
ARENA

2260 SUMMIT AVE ST.
PAUL, MN 55105

ARCHITECTS
I hereby certify that this plan, specification, or report was prepared by me or under my direct supervision and that I am a duly Licensed Architect under the laws of the State of Minnesota.
Print Name: Miguel Antonio Rodriguez
Signature: [Signature]
Date: 1/19/24 License: 48148


© 2024 RYAN A+E, INC.
PROJ. NO.
701480

ISSUE RECORD		
ISSUE #	DATE	DESCRIPTION
1	08/25/2023	100% SCHEMATIC DESIGN
2	11/03/2023	SPR RESUBMITTAL
	11/17/2023	50% DESIGN DEVELOPMENT
	01/19/2024	100% DESIGN DEVELOPMENT

EXTERIOR
ELEVATIONS




2
A350
NE CORNER AXON-LOOKING SOUTHWEST

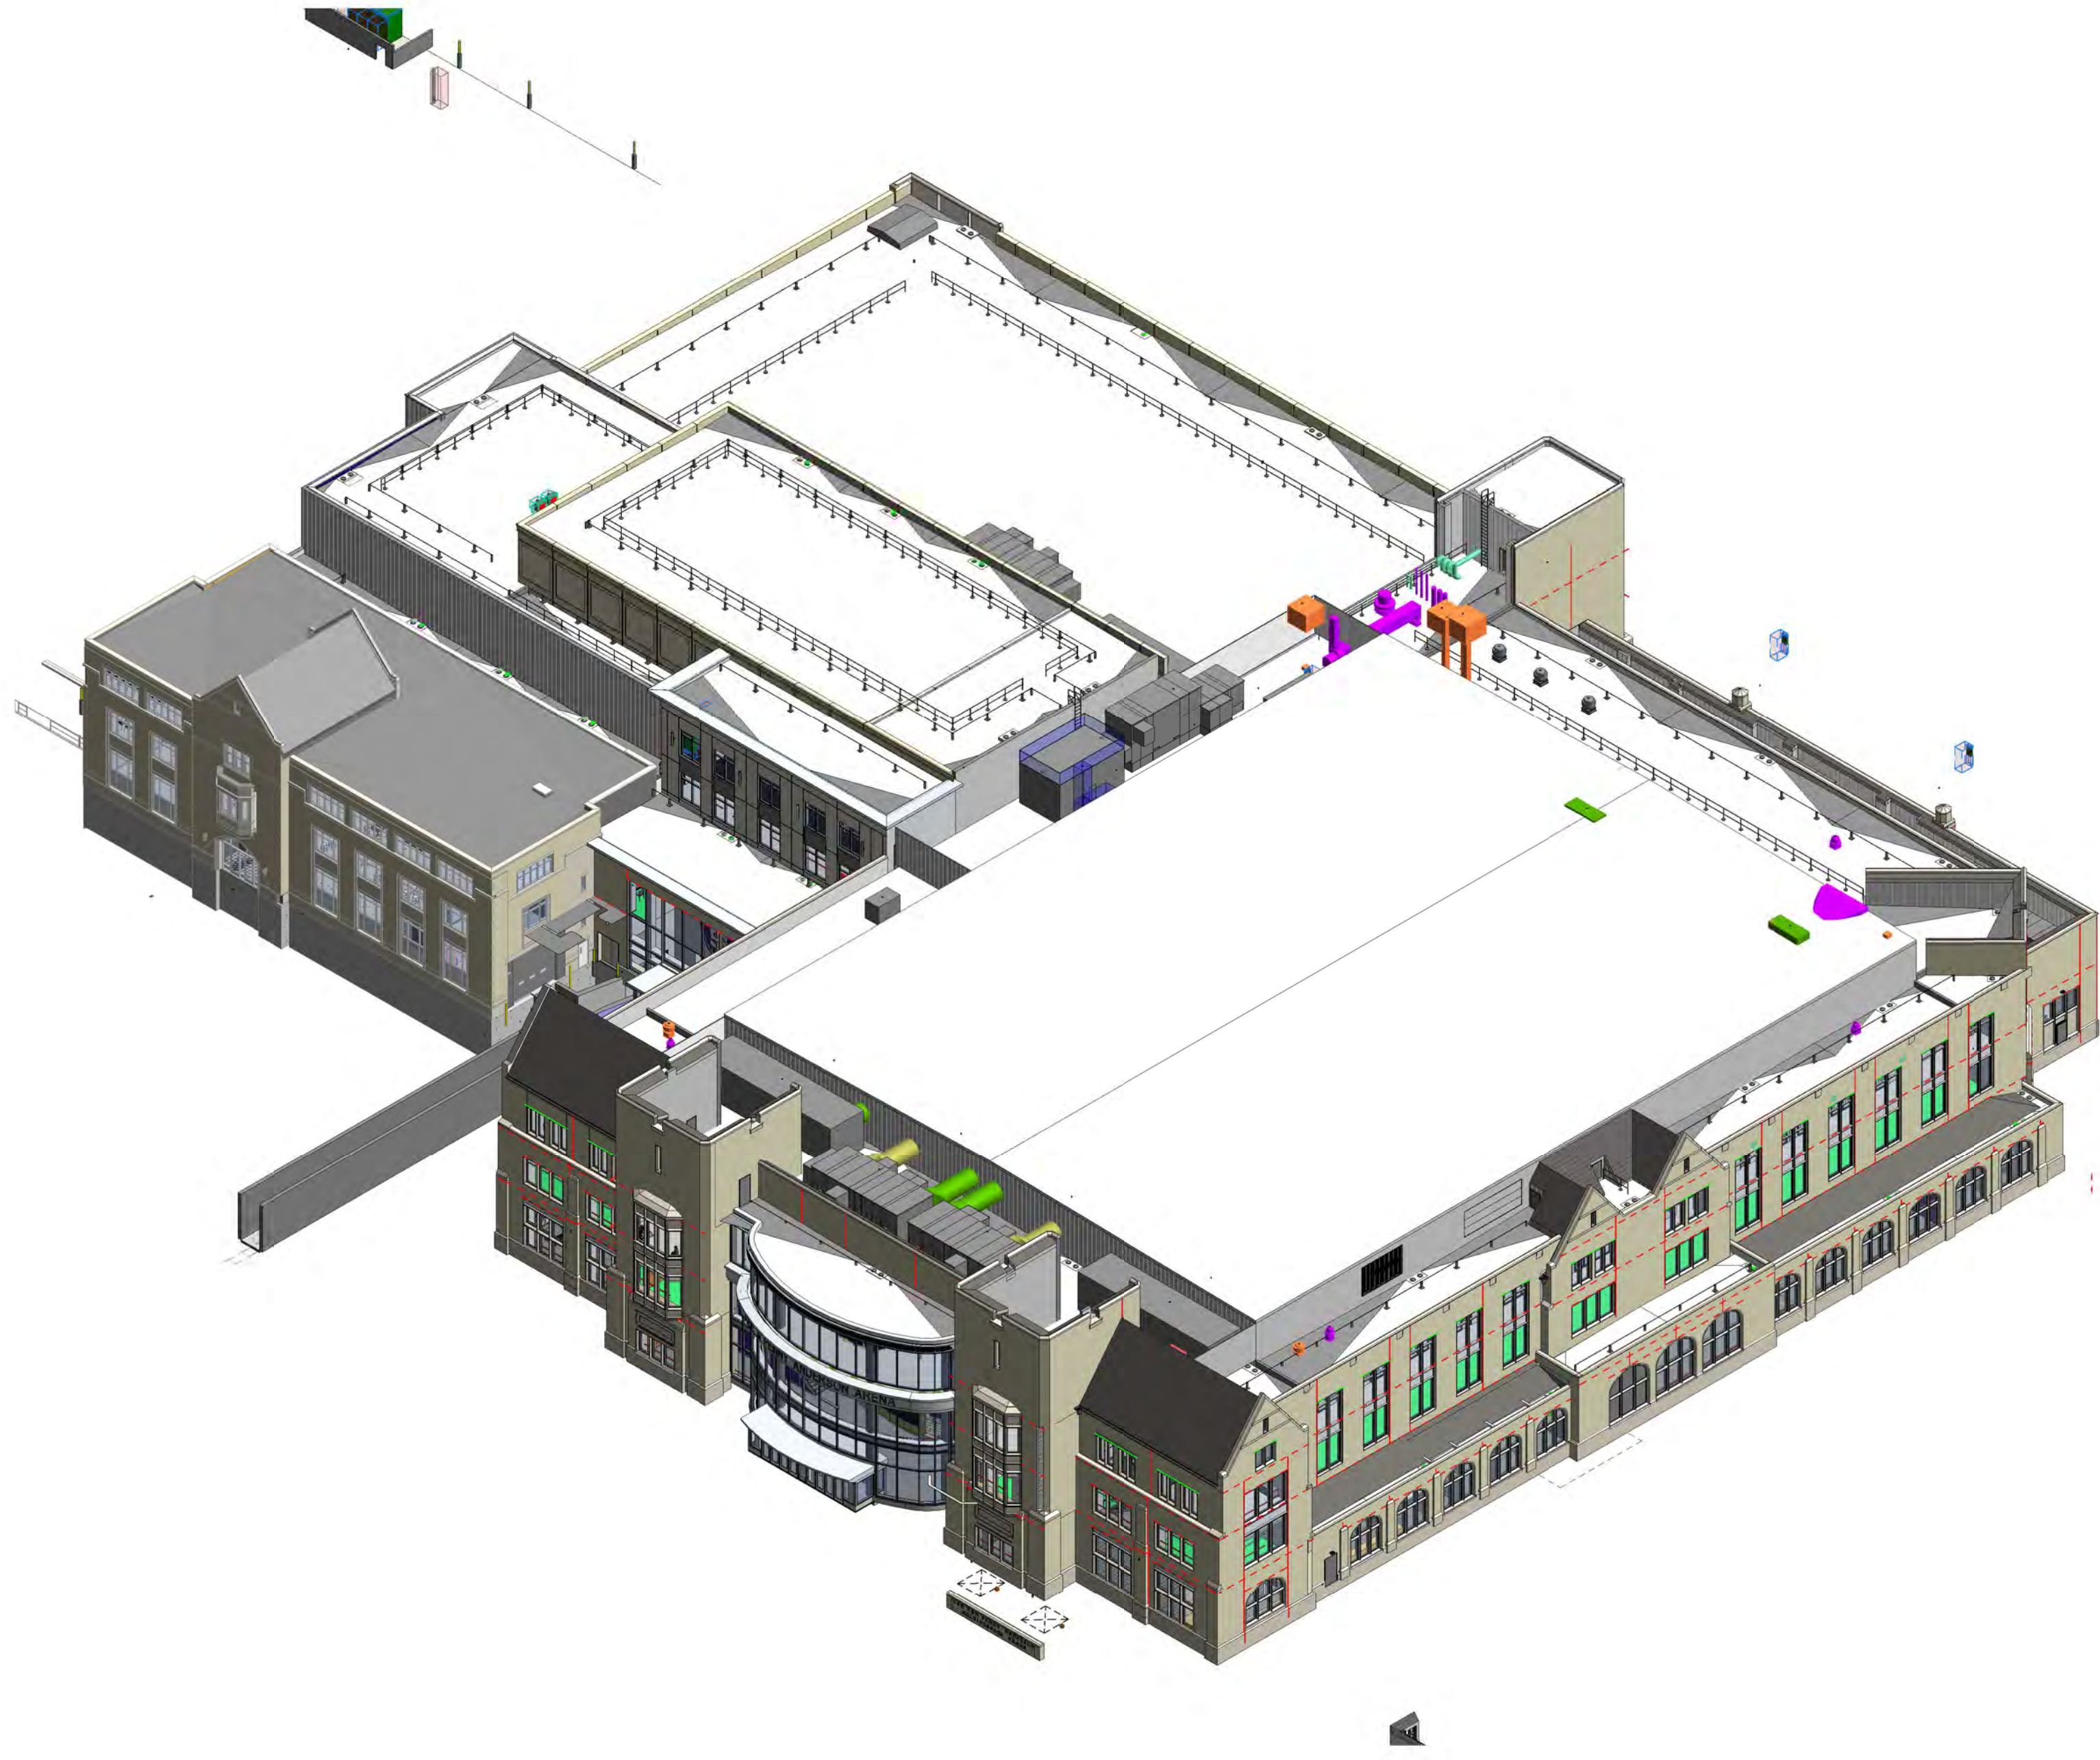

3
A350
NW CORNER AXON-LOOKING SOUTHEAST




4
A350
SW CORNER AXON-LOOKING NORTHEAST

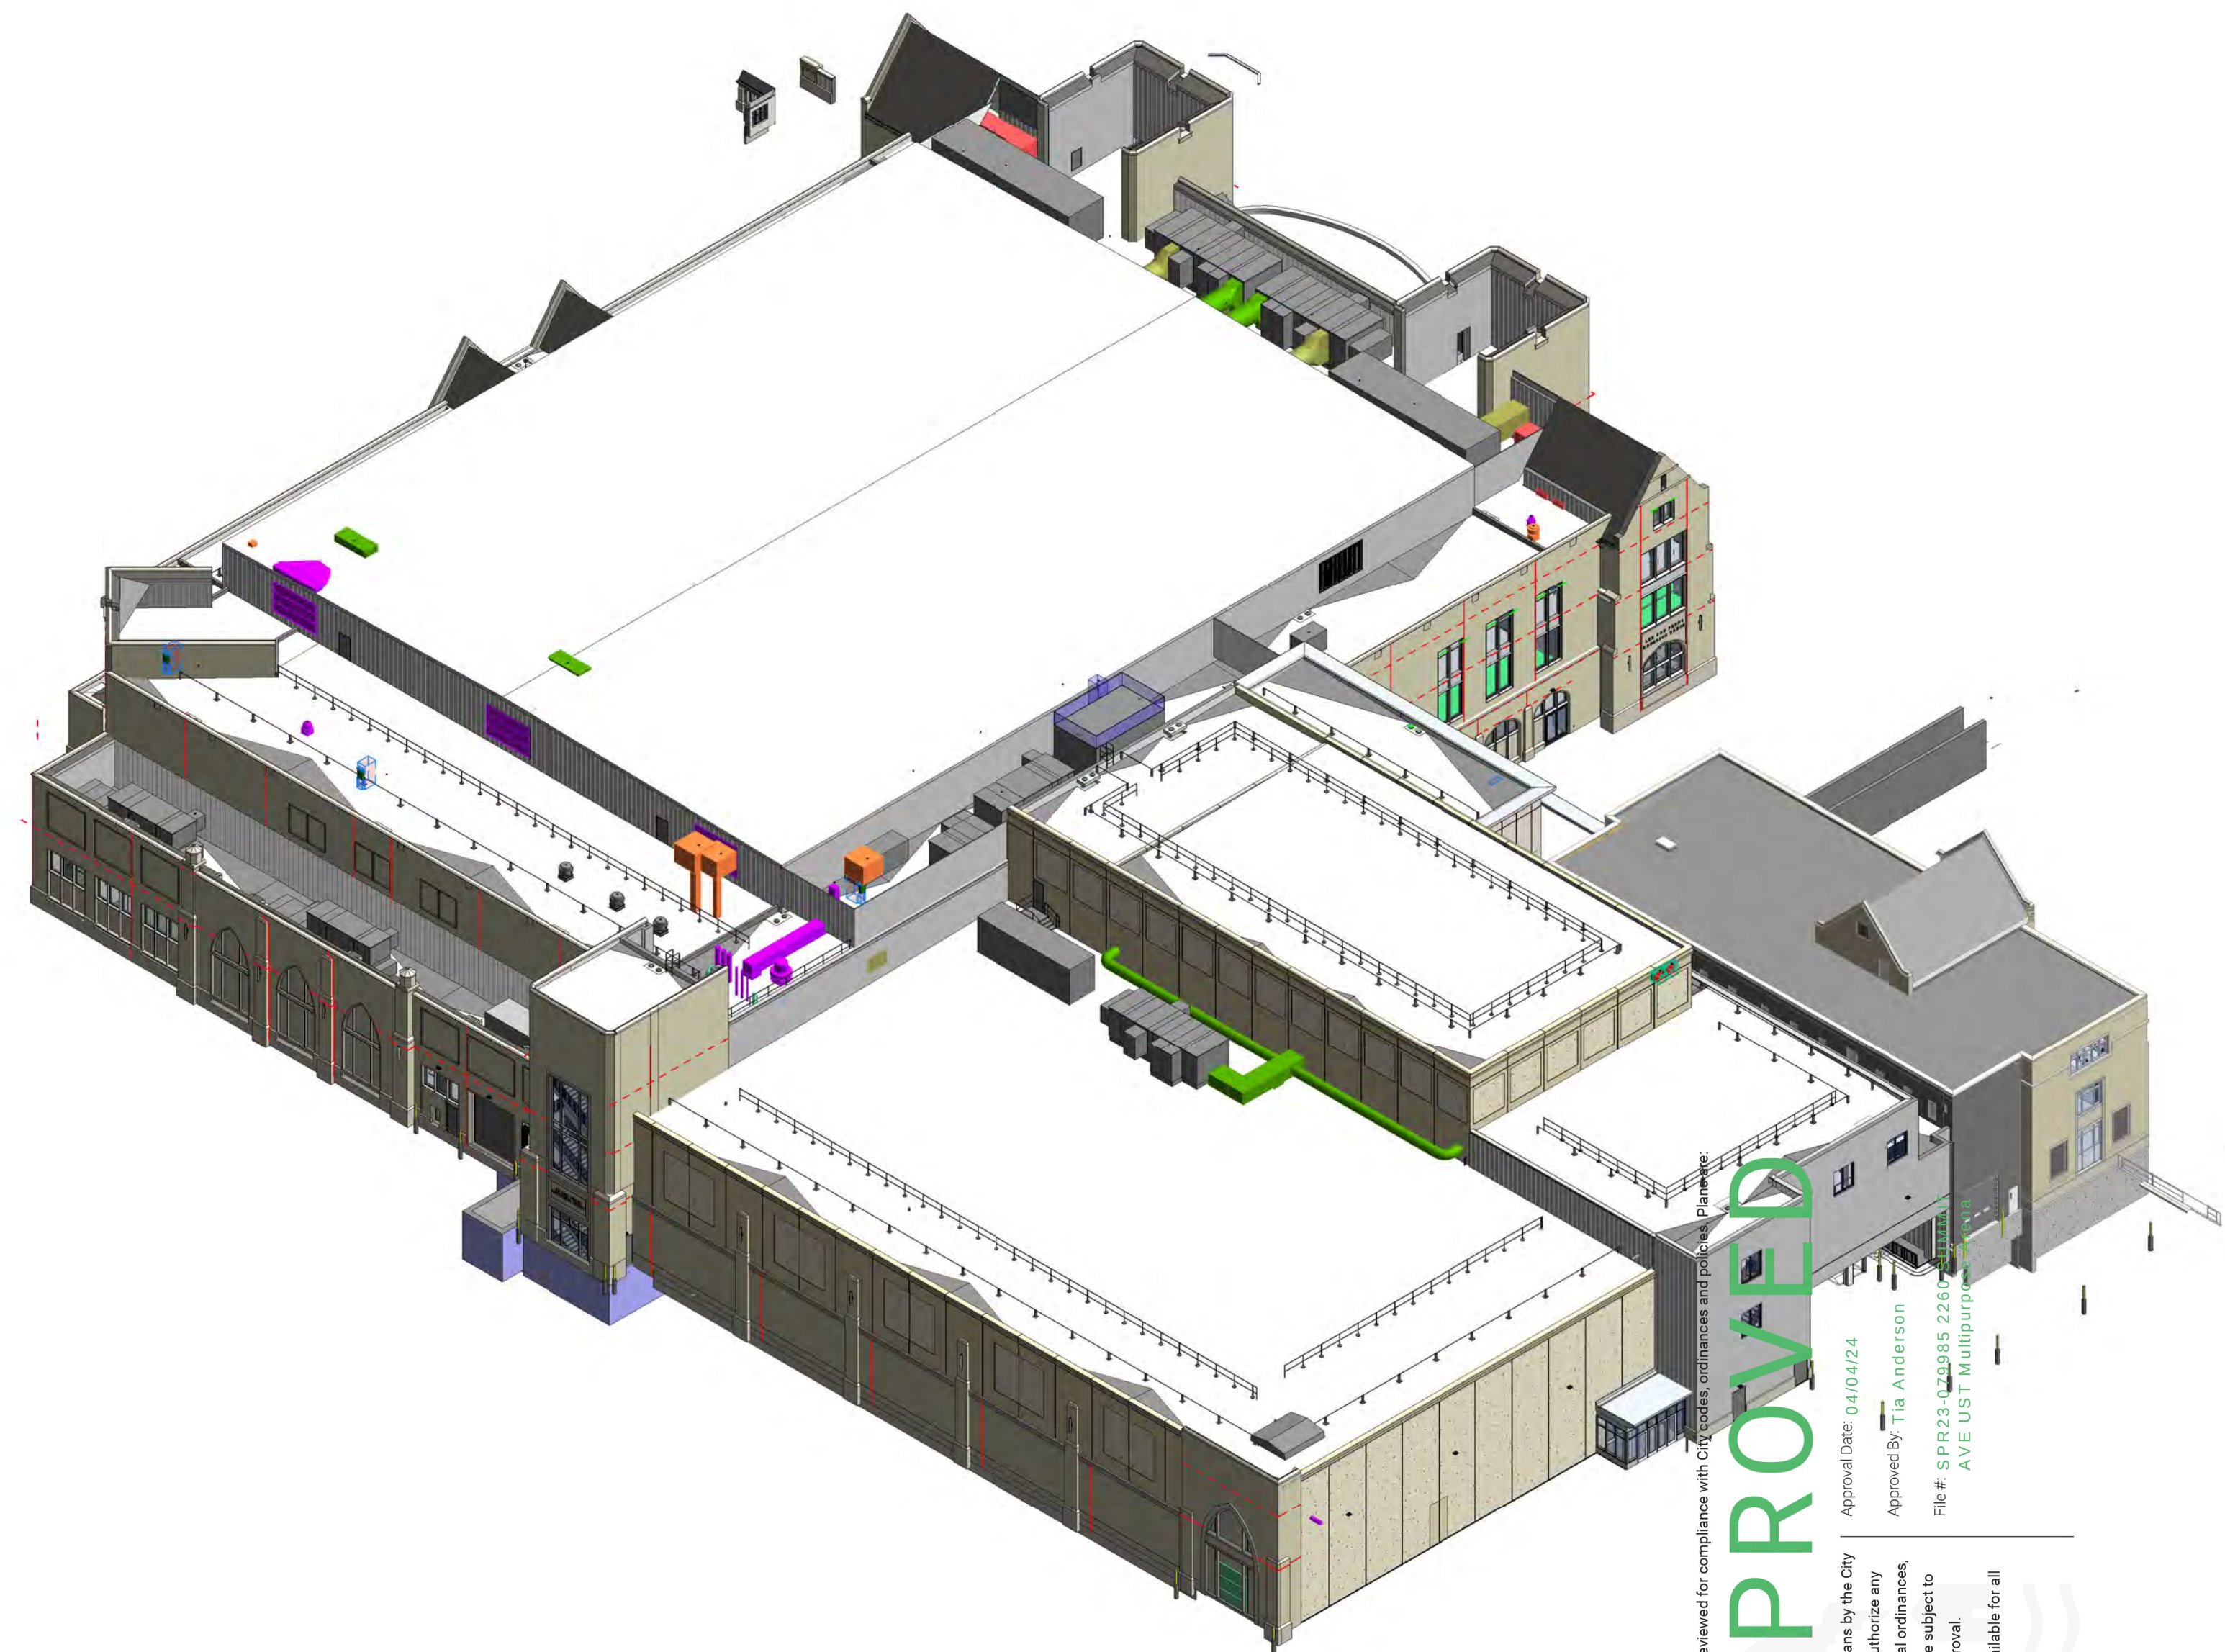

1
A350
SE CORNER AXON-LOOKING NORTHWEST

These plans have been reviewed for compliance with City codes, ordinances and policies.
APPROVED
The approval of these plans by the City of Saint Paul does not constitute a warranty of fitness, nor does it constitute a guarantee of compliance with local ordinances, code or state law and are subject to final inspection and approval.
These plans shall be available for all requested inspections.
Approval Date: 04/02/24
Approved By: Tia A. Heston
File #: SPR2023-00006-0-00000
2260 SUMMIT AVE ST. PAUL, MN 55105

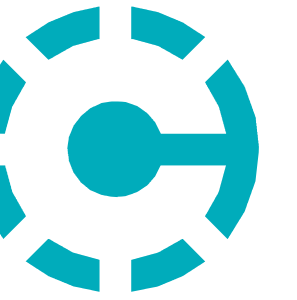

OWNER



University of St. Thomas
St. Paul, MN

CONSULTANTS

PROJECT INFORMATION
**LEE & PENNY
ANDERSON
MULTIPURPOSE
ARENA**

2260 SUMMIT AVE ST.
PAUL, MN 55105

ARCHITECTS
I hereby certify that this plan, specification, or report was prepared by me or under my direct supervision and that I am a duly Licensed Architect under the laws of the State of Minnesota.
Print Name: Miguel Antonio Rodriguez
Signature: [Signature]
Date: 4/2/24 License #: 68148

© 2024 RYAN A+E, INC.
PROJ. NO.
701480

ISSUE RECORD		
ISSUE #	DATE	DESCRIPTION
	08/25/2023	100% SCHEMATIC DESIGN
2	11/03/2023	SPR RESUBMITTAL
	11/17/2023	50% DESIGN DEVELOPMENT
	01/19/2024	100% DESIGN DEVELOPMENT

3D VIEWS