670 N SNELLING

Address: 670 Snelling Ave N

I Fernando Ramirez Viorato certify this is a true and accurate representation of the parking plan used by my business and agree to maintain the property and park-vehicles in accordance with this plan.

Sign: _____ Date: 6/28/24

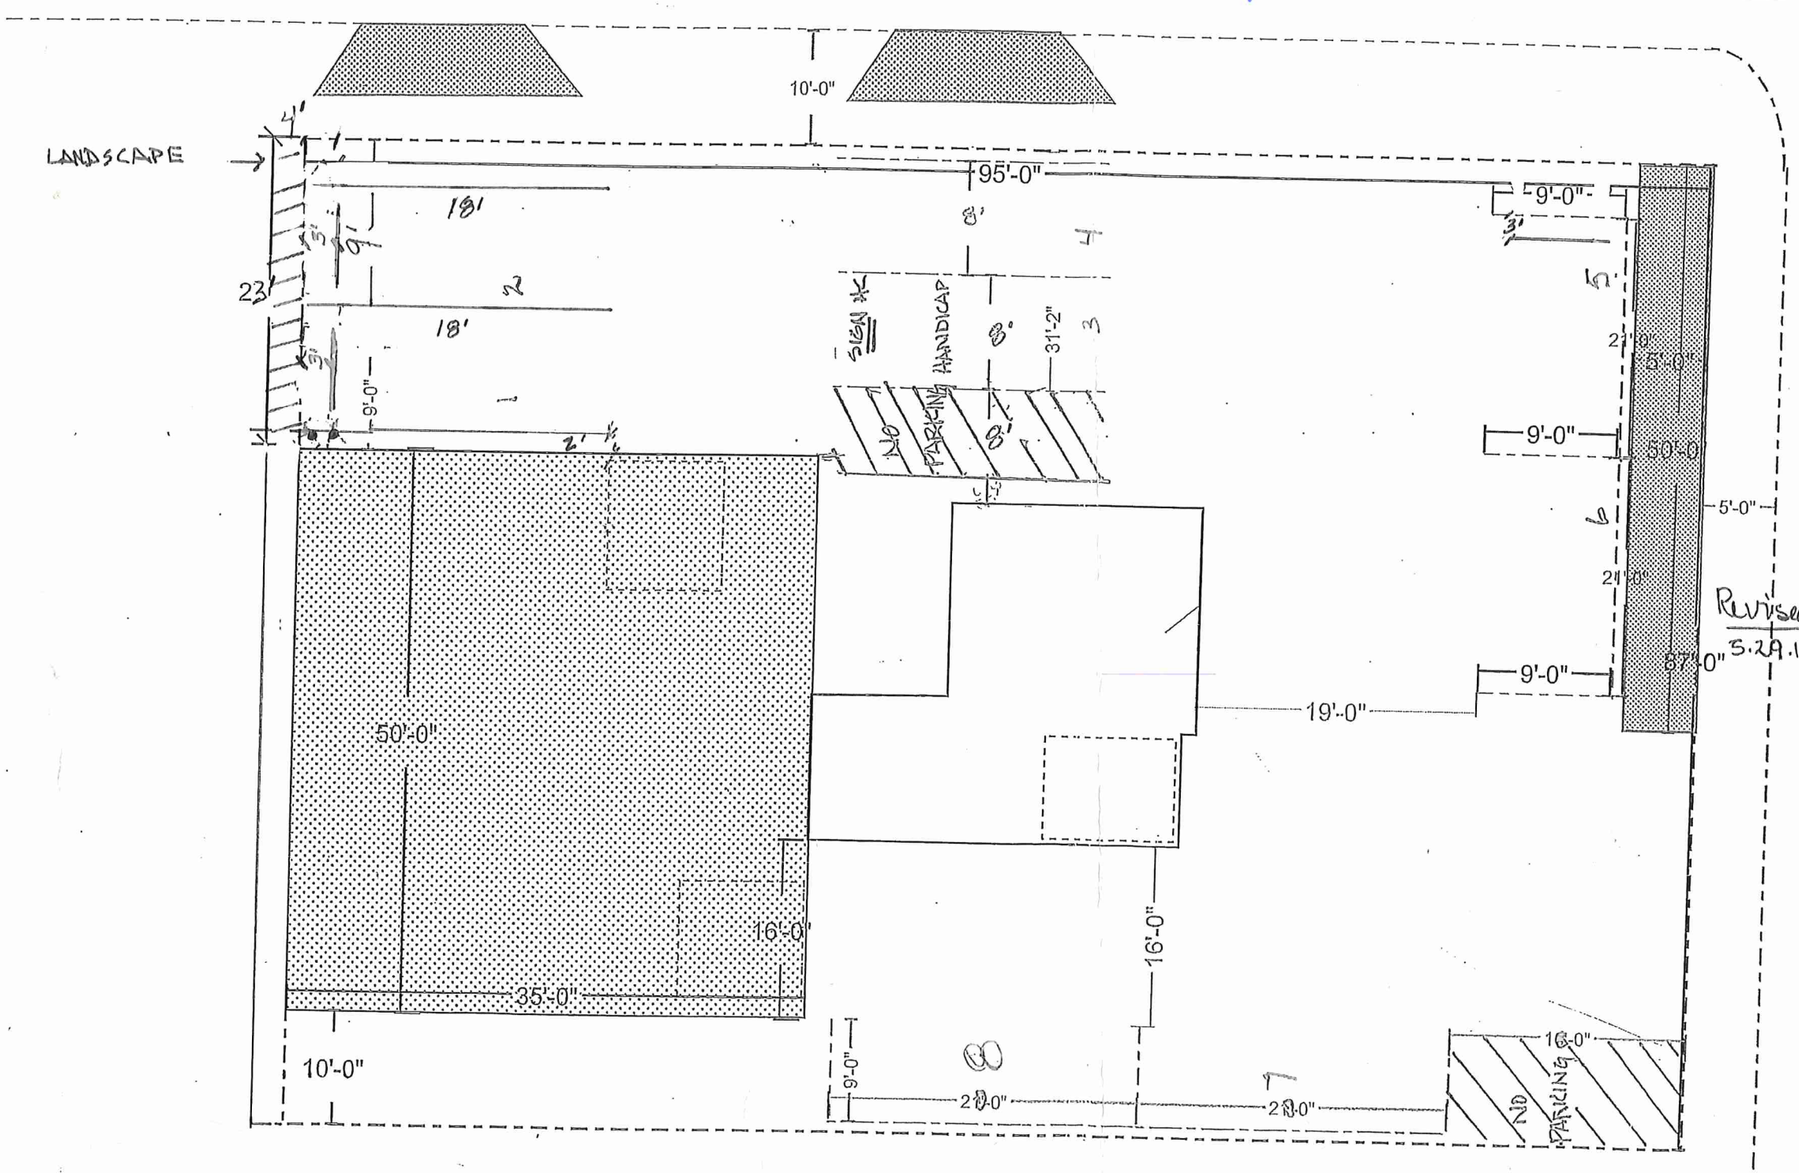

SITE PLAN APPROVED
OFFICE OF DSI
CITY OF ST. PAUL
By Karen Zacho 5.29.18
File # _____ Date ~~2.13.18~~
Any alterations from this plan must be approved by the Zoning Administrator.

Approved per conditions:

1) Trash shall be contained within the building until pickup day.

2) ADA parking sign shall be installed on parking space number three (3).

Revised 5.29.18 3) ~~Bollards~~ wheel stops shall be placed at parking spaces #1, 2 to maintain 4' setback off property line and #5 parking space to maintain vehicle within property line.

Rubber 6' x 4" x 6", anchored with 4 bolts per wheel stop. Spec sheet attached to file.